DO NOT SCALE FROM THIS DRAWING

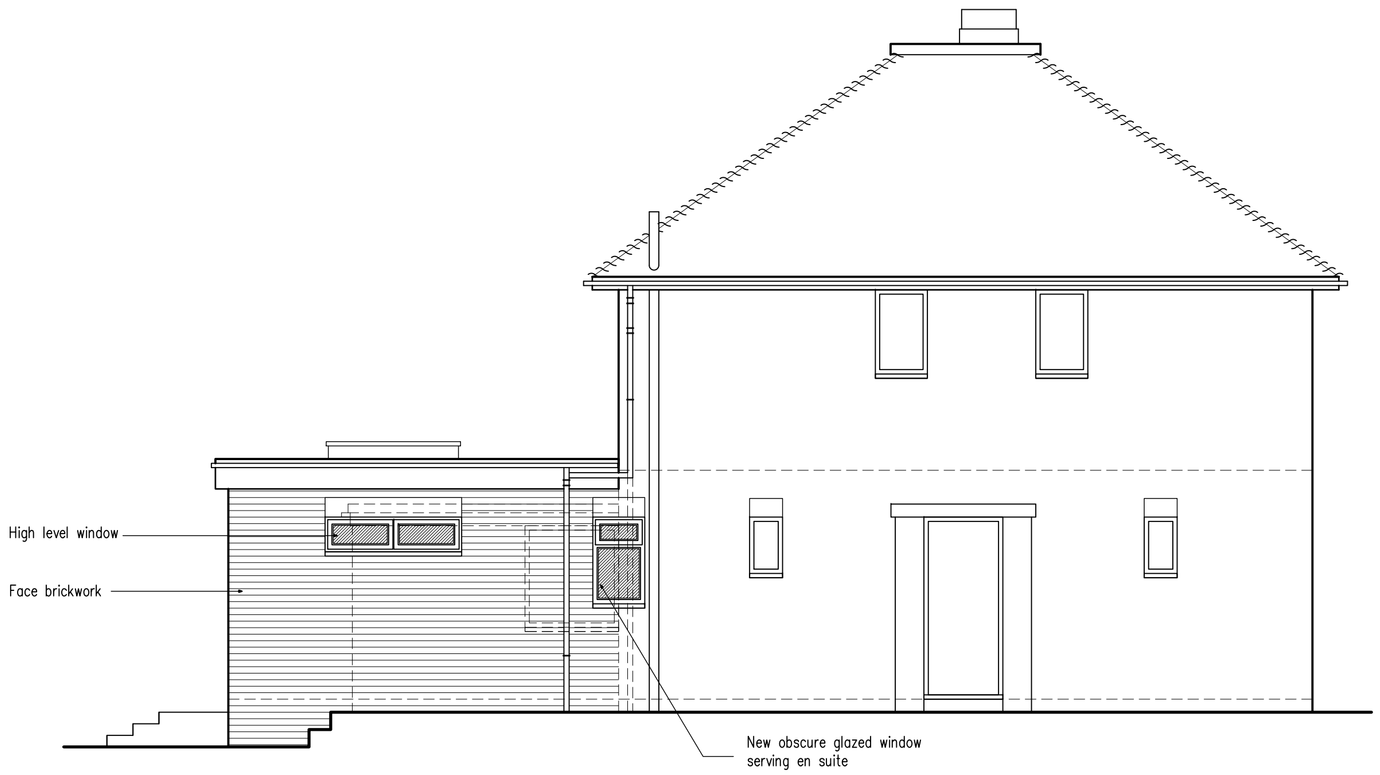

East Elevation

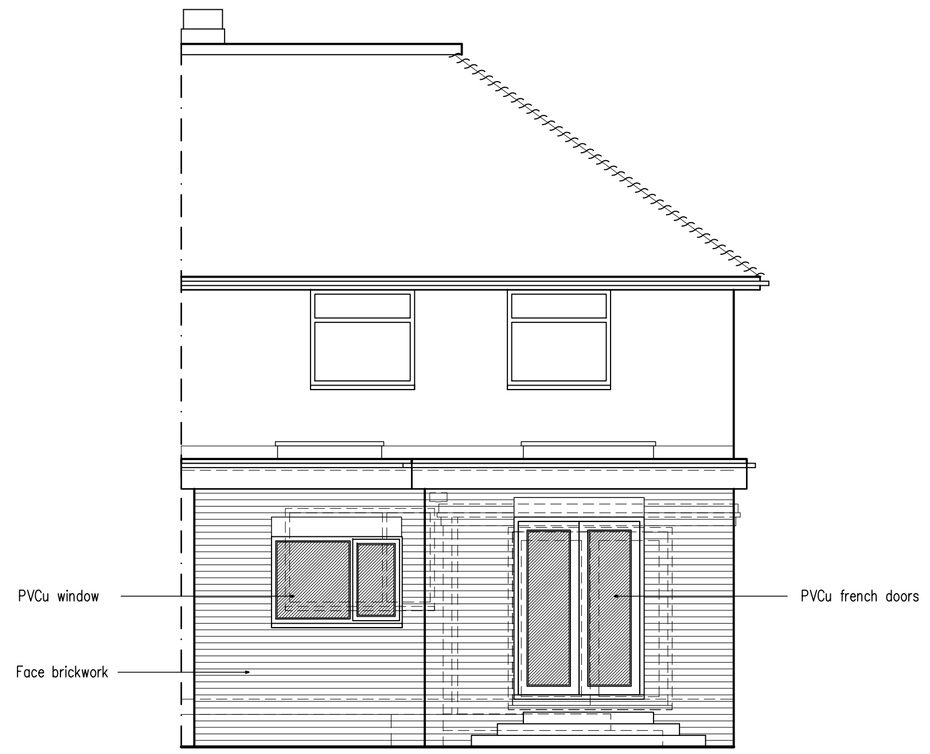

South Elevation

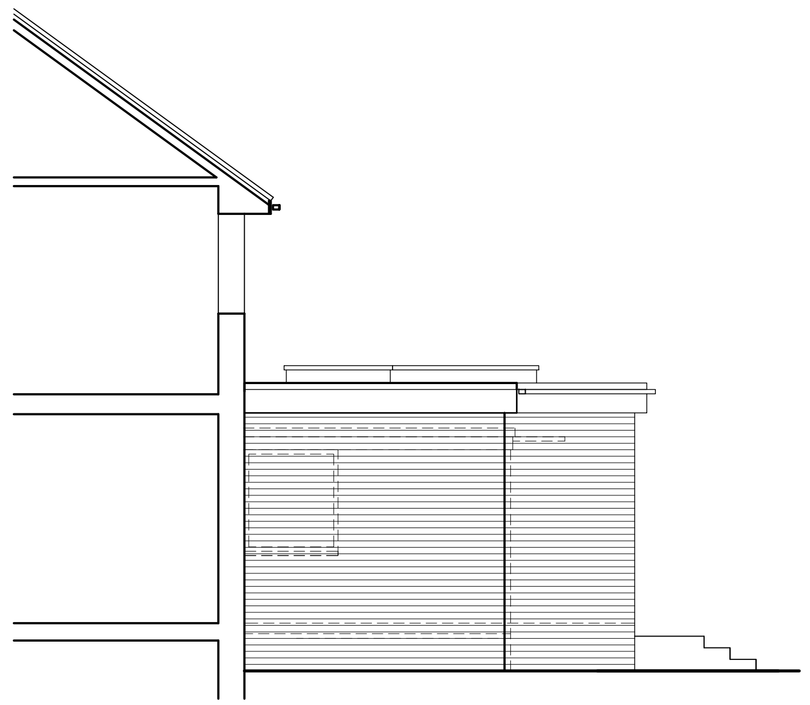

West Elevation

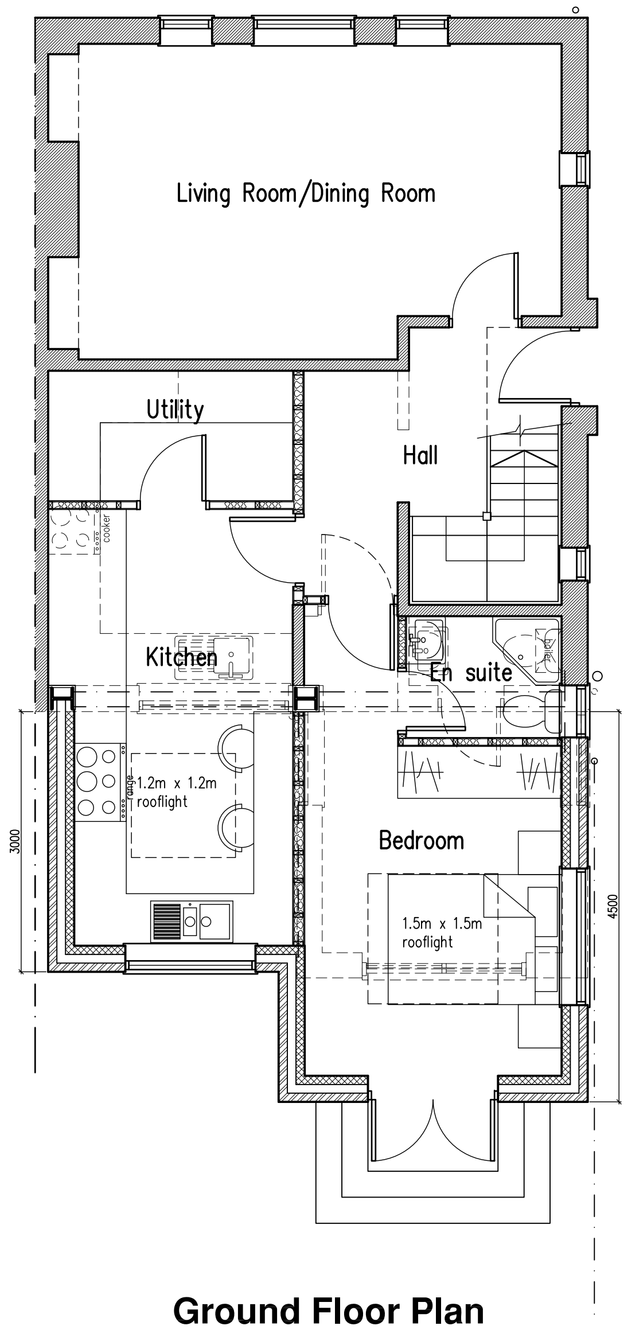

Ground Floor Plan

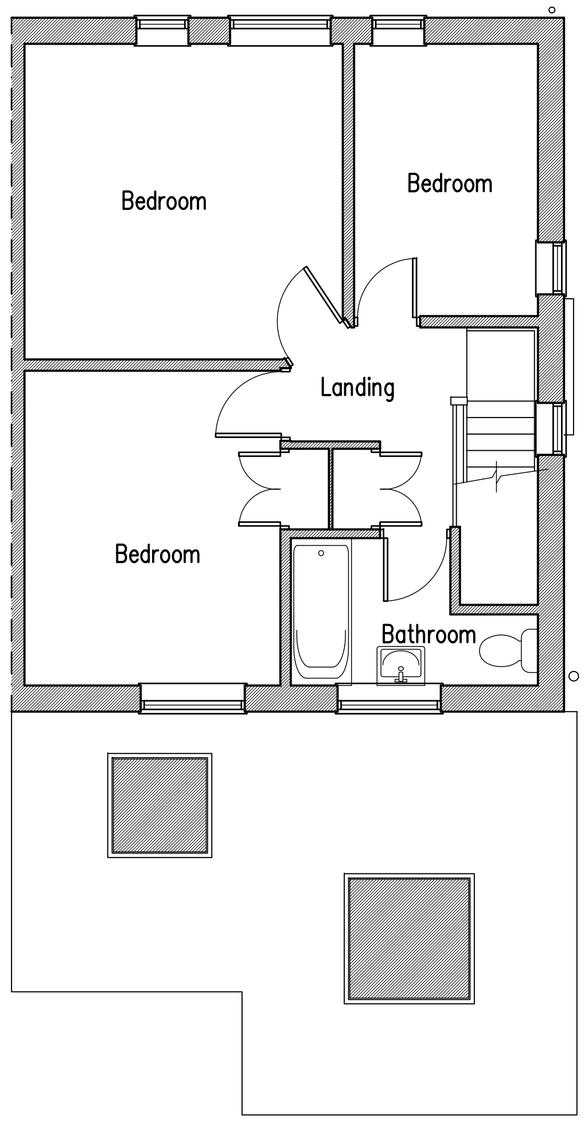

First Floor Plan

1m 2m 3m 4m 5m 6m 7m 8m 9m 10m

1:50 Scale Bar

A	19.02.19	Client's requirements added

Proposed Single Storey Extenion at: 42 Highdown, Southwick, West Sussex

rja Planning & Building Consultants Ltd.
1st Floor
10 High Street
Shoreham-By-Sea
West Sussex BN43 5DA
t: 01273 467297 mob: 07971 375739
e: rex@rjapbc.co.uk web: www.rjapbc.co.uk

Chartered Institute of Architectural Technologists

PROJECT: 42 Highdown, Southwick, West Sussex

DRAWING TITLE: Proposed Floor Plans & Elevations

CLIENT: Mr & Mrs D. Dryer

DWG NO: 19727-01

REVISION: A

SCALE: 1:50 @ A1

DATE: 15.02.19

DRAWN: rex