ADUR & WORTHING
PLANNING SERVICES

PLAN	AWDM/0321/19
DATE VALID	21 FEB 2019

ADUR & WORTHING
COUNCILS

Adur Tree Preservation Order No.2 of 2017 56 & 58 The Green Southwick

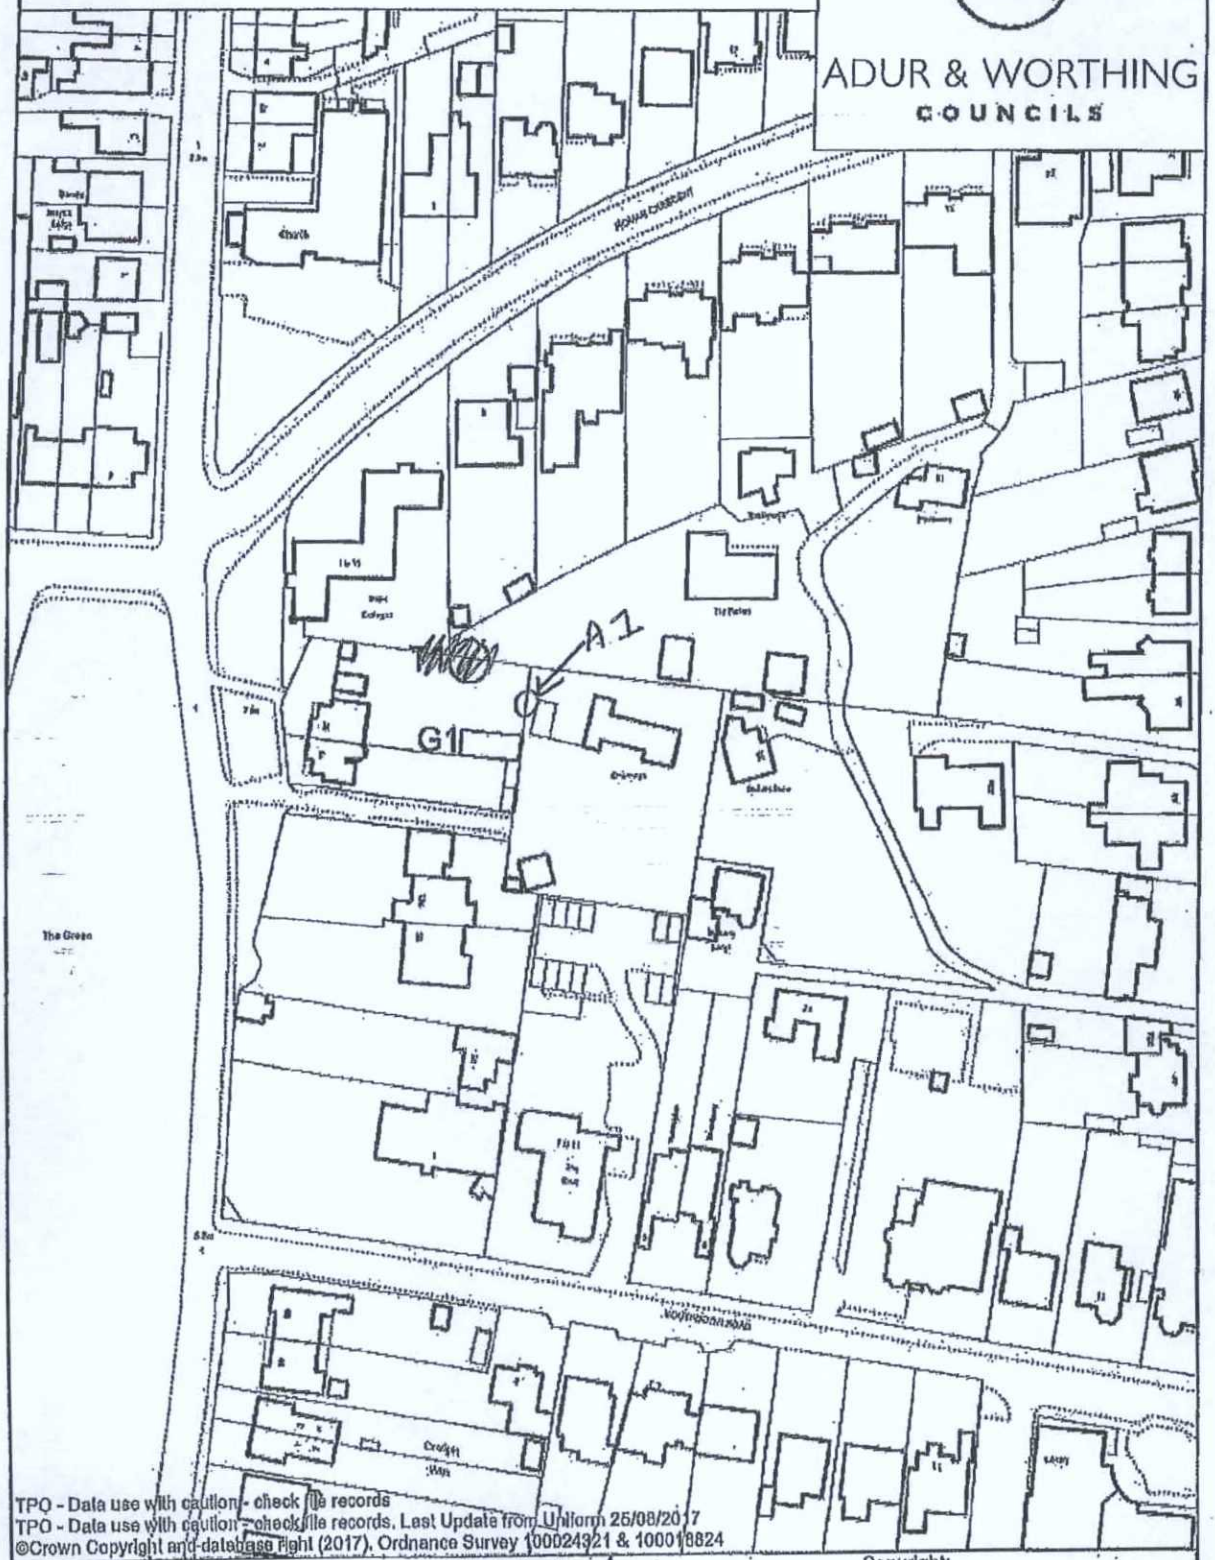

TPO - Data use with caution - check file records
TPO - Data use with caution - check file records. Last Update from Uniform 25/08/2017
©Crown Copyright and database right (2017). Ordnance Survey 100024321 & 100018824

Scale 1:1250

G1 = Group of two Sycamore

Copyright:

This map is reproduced from Ordnance Survey material with the permission of Ordnance Survey on behalf of the Controller of Her Majesty's Stationery Office Crown Copyright. Unauthorised reproduction infringes Crown copyright and may lead to prosecution or civil proceedings. Licence Number 100024321 & 100018824, 2017

A1 = ONE SYCAMORE