DO NOT SCALE FROM THIS DRAWING XXXXXXX



North Elevation

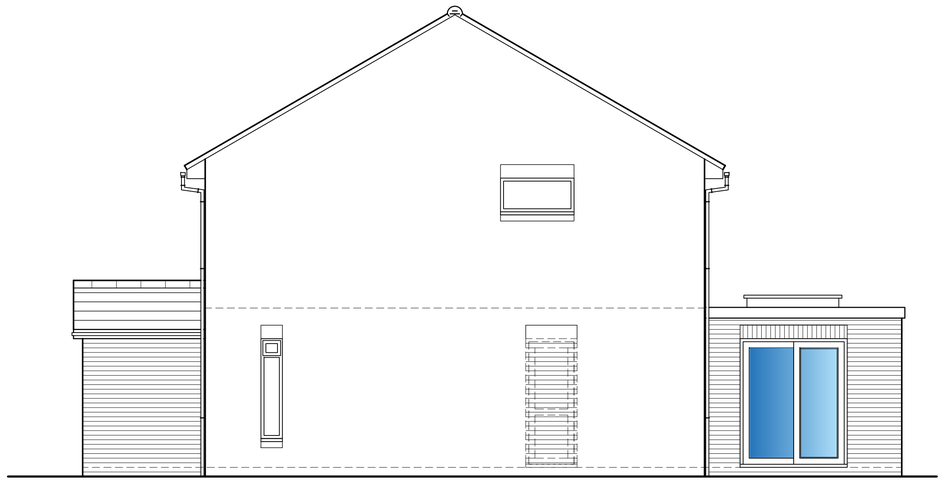

West Elevation

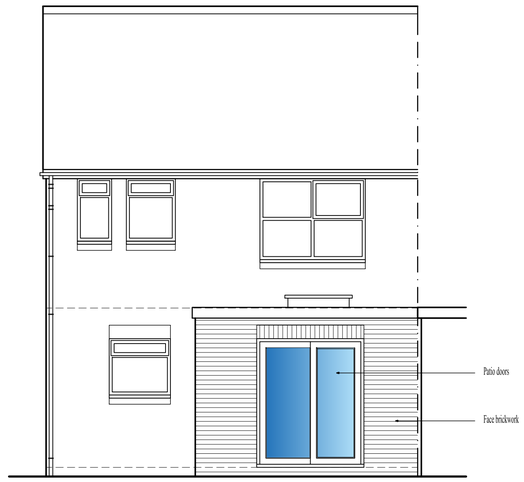

South Elevation

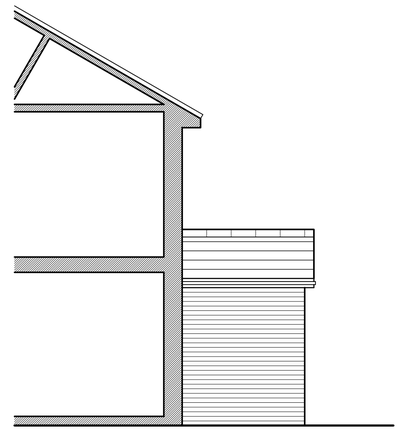

East Elevation

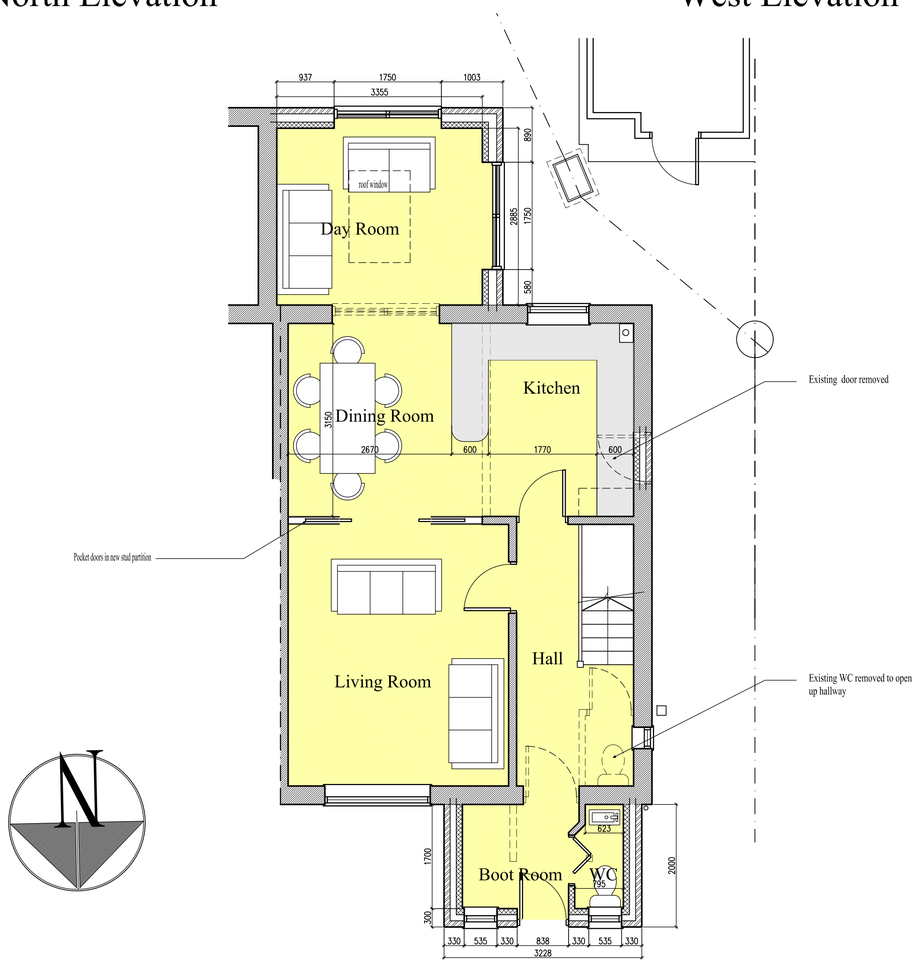

Ground Floor Plan

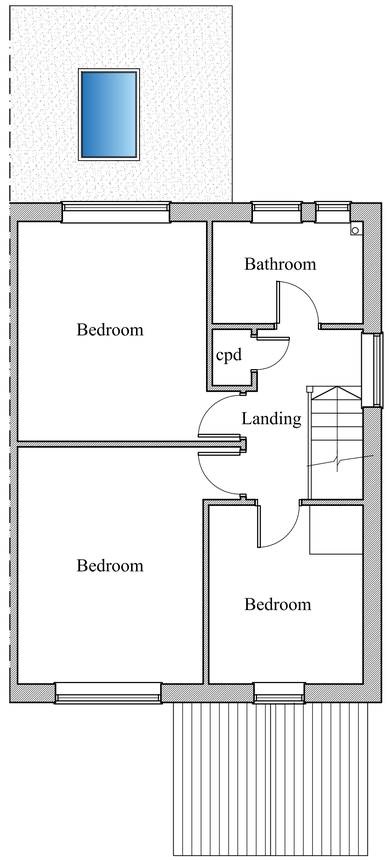

First Floor Plan

B	19.03.25	Further client requirements added
A	10.03.25	Client requirements added

1m 2m 3m 4m 5m 6m 7m 8m 9m 10m

1:50 Scale Bar

rja Planning & Building Consultants Ltd.
9 Sea Spray Avenue
Shoreham-By-Sea
West Sussex BN43 5PR
t: 01273 467297 mob: 07971 375739
e: rex@rjapbc.co.uk web: www.rjapbc.co.uk

Chartered Institute of Architectural Technologists

PROJECT: 34 Rosemary Drive BN43 6TD

DRAWING TITLE: Proposed Floor Plans & Elevations

CLIENT: Mr & Mrs O. Howells

DWG NO: 251006-01

REVISION: B

SCALE: 1:50

DATE: 07.03.25

DRAWN: rex