



Location Plan
1:1250

Block Plan
1:500



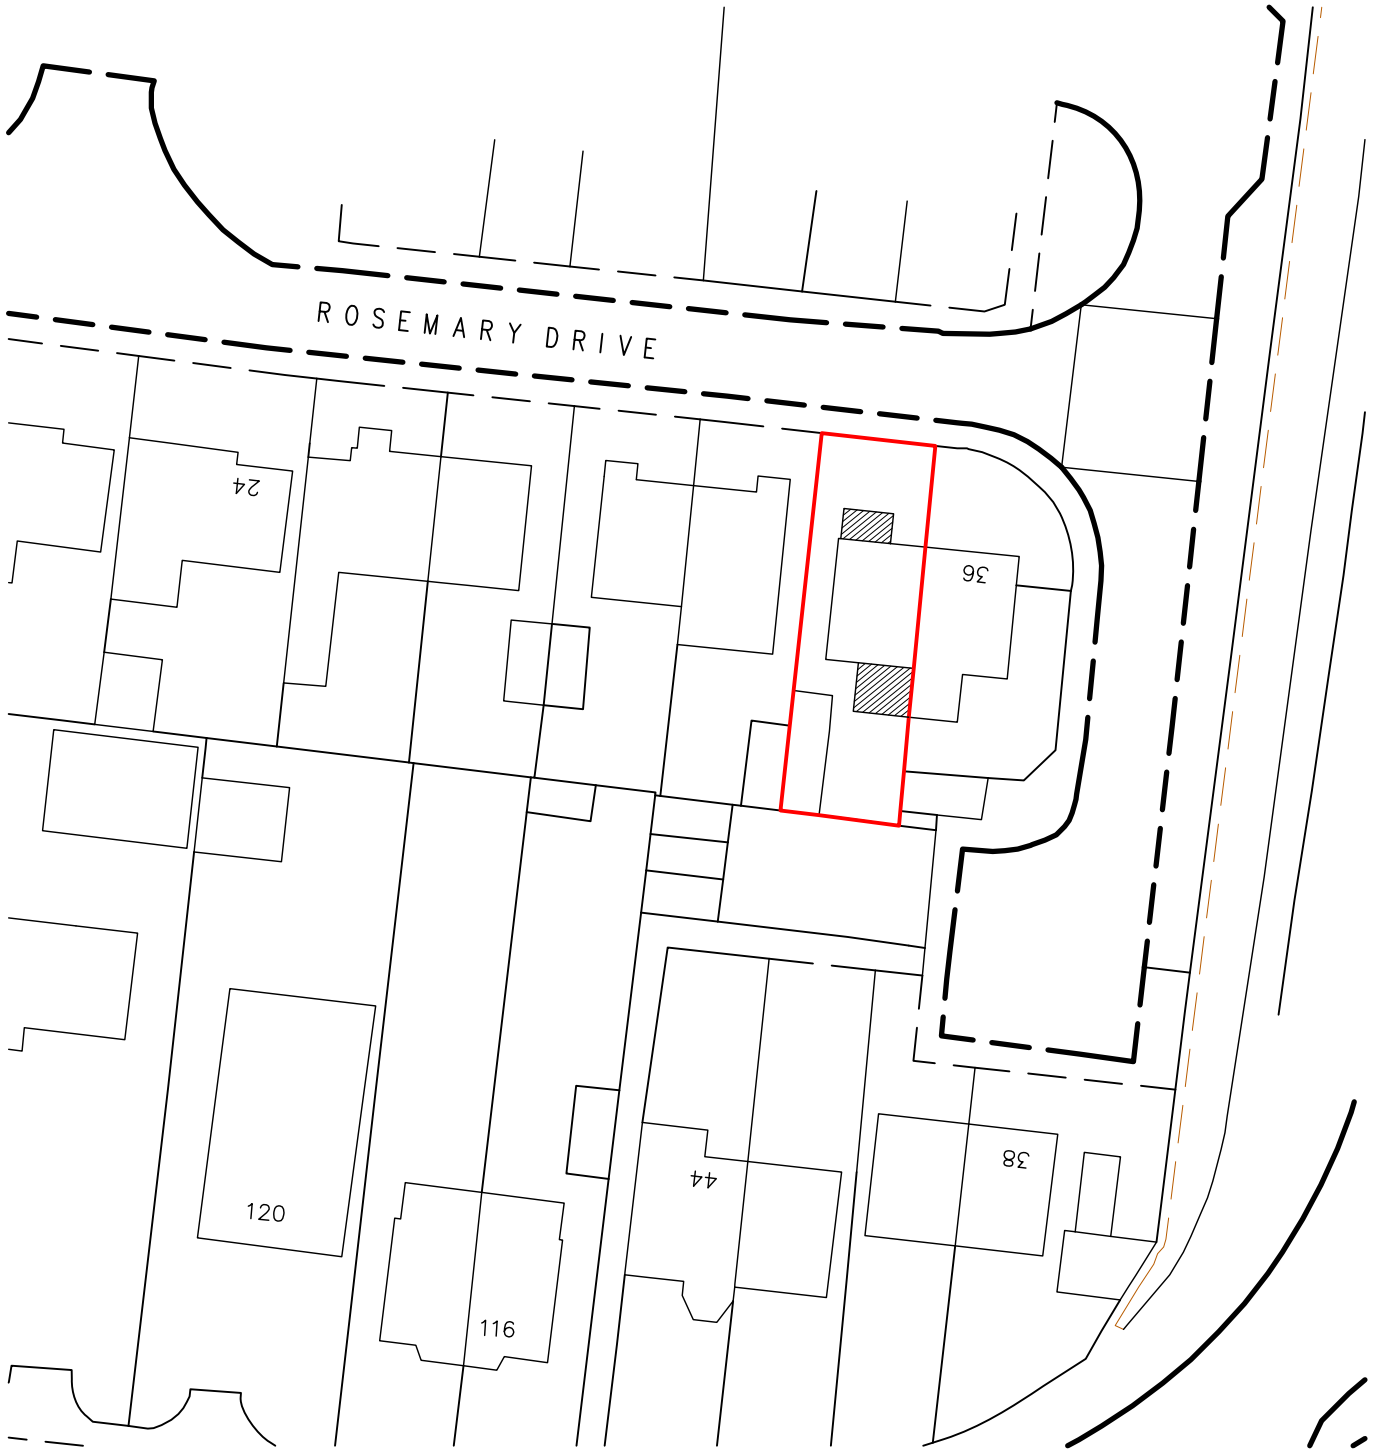

Copyright of:
RJA Planning & Building Consultants Ltd.
9 Sea Spray Avenue
Shoreham-By-Sea
West Sussex
BN43 5PR

Tel: 01273 467297
Mob: 07971375739
Email: rex@rjapbc.co.uk

Project:
34 Rosemary Drive
Shoreham-By-Sea
West Sussex

Title:
Location & Block Plans

Client:
Mr and Mrs O. Howells

Scale:
1:1250, 1:500 @ A3

Date: **Drawn:**

Drg. No. 251006-Loc

Rev'n