

EXISTING ELEVATIONS. SCALE 1:100

1m 2m 3m 4m 5m 6m 7m 8m 9m 10m
1:100 Scale Bar

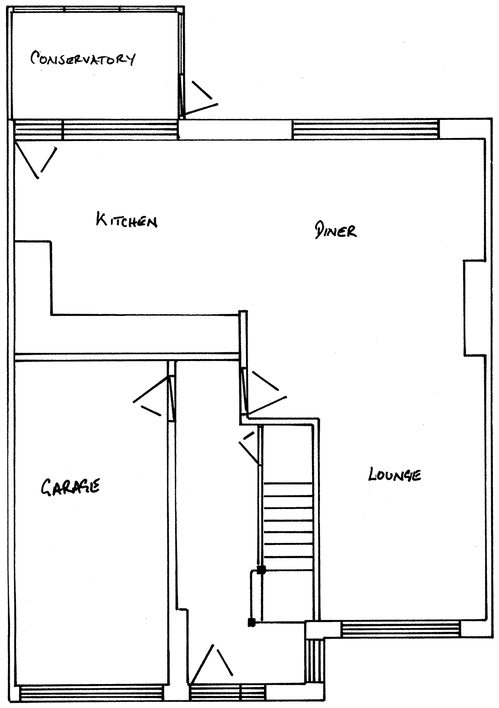

EXISTING GROUND FLOOR. SCALE 1:50

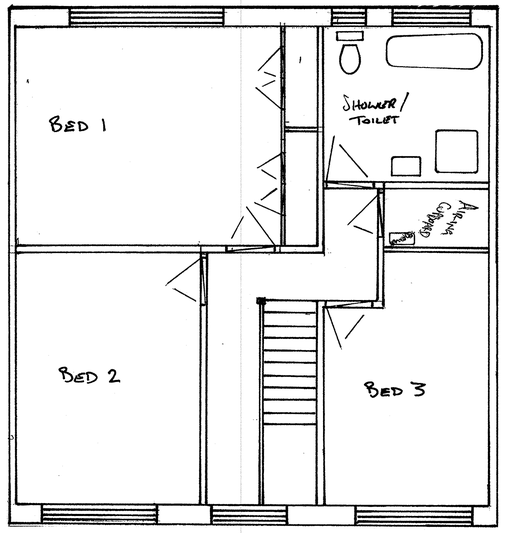

EXISTING FIRST FLOOR. SCALE 1:50

1m 2m 3m 4m 5m 6m 7m 8m 9m 10m
1:50 Scale Bar

142 Harbour Way Shoreham by sea

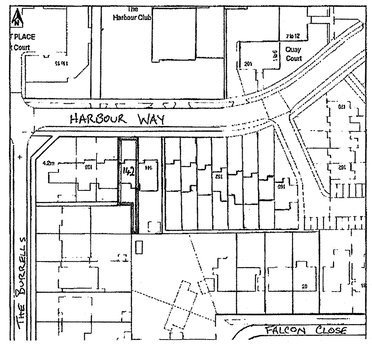

Location Plan
1:1250

10m 20m 30m 40m 50m
1:1250 Scale Bar

Notes

1. No critical dimensions are to be scaled from this drawing. (except for planning purposes)
2. It is the contractors responsibility to ensure that all work is carried out in accordance with Local Authority and N.H.B.C requirements and that all plumbing and electrical work complies with the current regulations of the area water board and electricity board.
3. Any works carried out prior to the receipt of the necessary approvals are the responsibility of the client.
4. Whilst every effort has been made to obtain accurate information on the existing structure or site, it is essential that the contractor or client check at every stage and notify the Designer of any discrepancies.

	Date	Revisions
A		

©copyright

ED63
Elemental Design 63
Building Design Consultants
elementaldesign63@gmail.com

Client: MR & MRS DRUMMOND-DAVIES

Job Title: 142 HARBOUR WAY SHOREHAM BEACH

Drawing Title: EXISTING FLOOR PLANS, ELEVATIONS, & SITE LOCATION.

Scale: 1:50 / 1:100 / 1:1250

Date: 09.08.2018

Drawn by: A.RAMUS

Drg No.: 01/06/18

Rev.: 1

A PRODUCT OF THE UNO RANGE-ARCHITECT CAT. No 7311