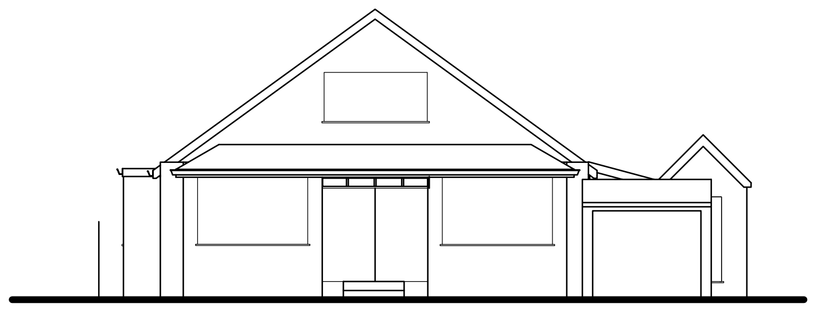

Existing Front (South) Elevation

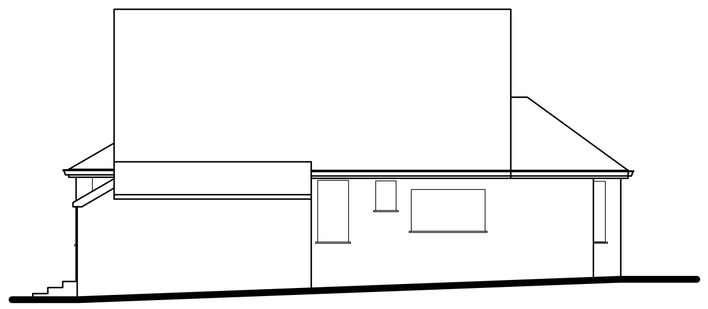

Existing Side (East) Elevation

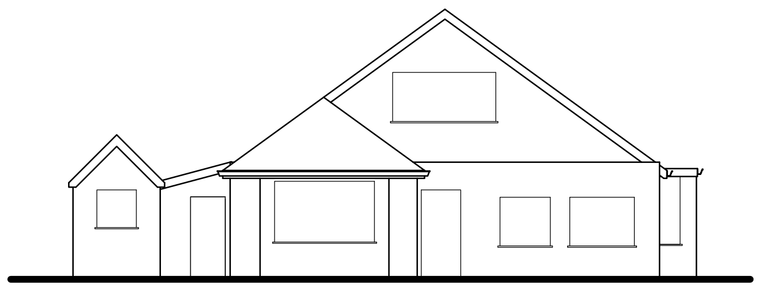

Existing Rear (North) Elevation

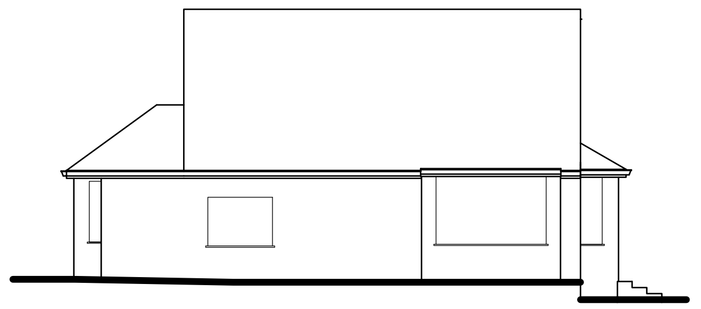

Existing Side (West) Elevation

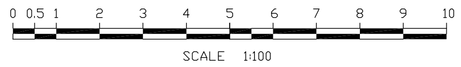



Proposed Front (South) Elevation

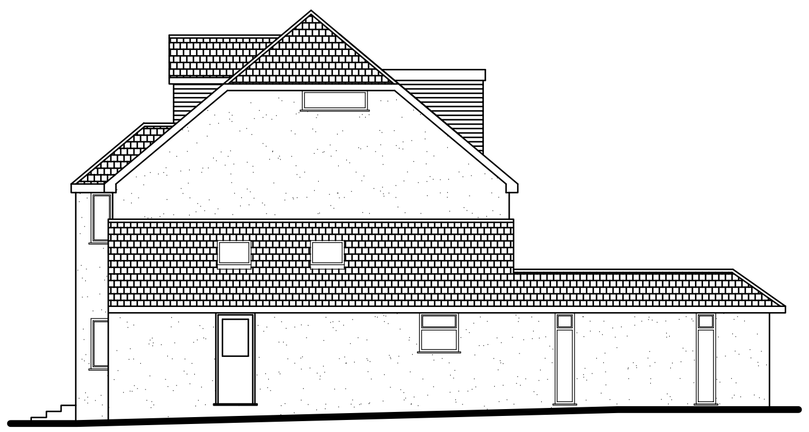

Proposed Side (East) Elevation



Proposed Rear (North) Elevation

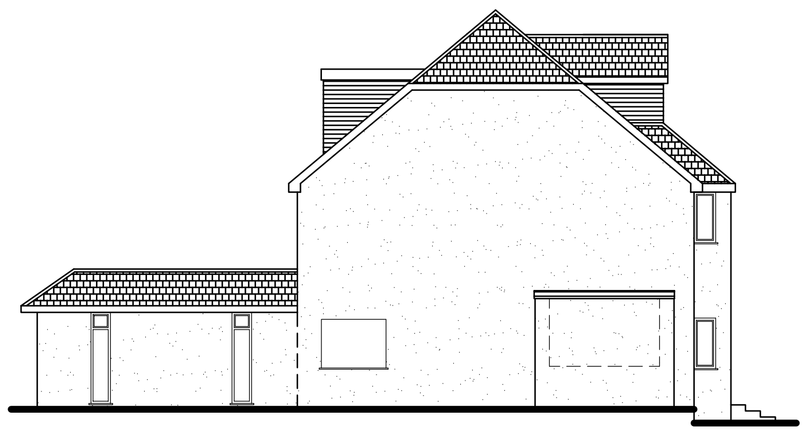

Proposed Side (West) Elevation

E Feb 2020 Store reduced in size

Tony Rogers
Building Consultants
Address: 40 Dawn Crescent, Upper Beeding
West Sussex, BN44 3WH
Telephone: 01903 815225 Fax: 01903 815225

Rev.	Date:	Revision Description:
A	August 2019	Front dormer reduced in size
B	Nov 2019	Alteration to rear fenestration
C	Dec 2019	Store added to front
D	Jan 2020	Additional 2nd flor side window added

Client: L Perretta

Address: 404 Upper Shoreham Road
Shoreham
West Sussex
BN43 5ND

Project: Proposed single storey
rear & side extensions
& new first & second floor

Scale: 1:100
Paper Size A1

Date: August 2019

Drawing No: 19/1378/04

Drawn By: AWR

Revision: E