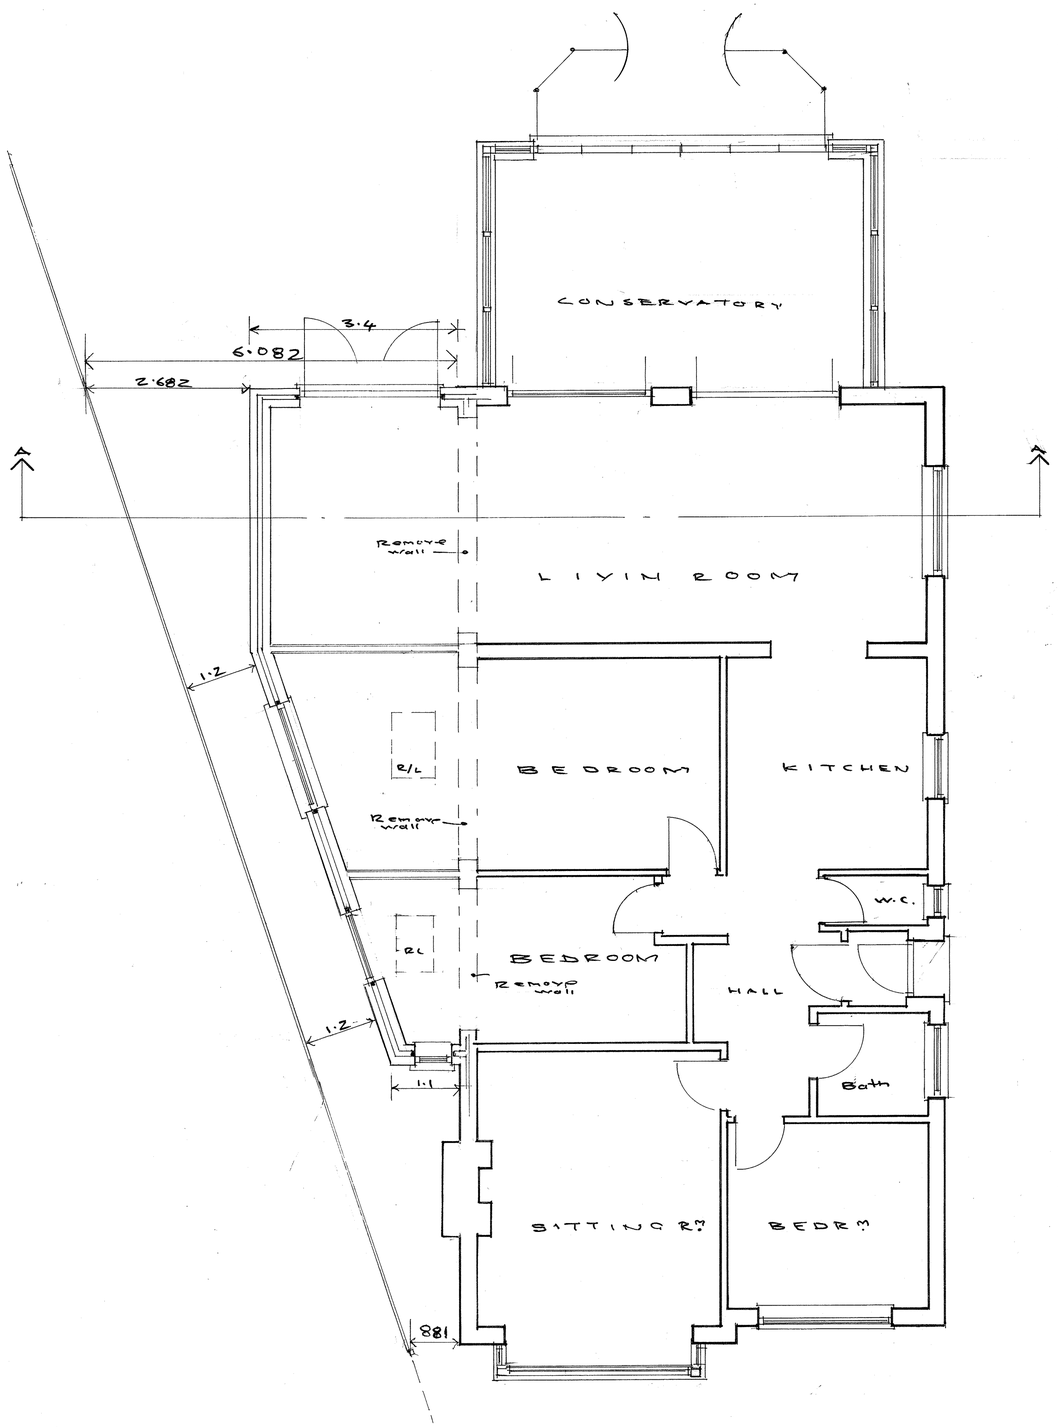


GROUND FLOOR

0 1 2 3 4 5 Metres 10

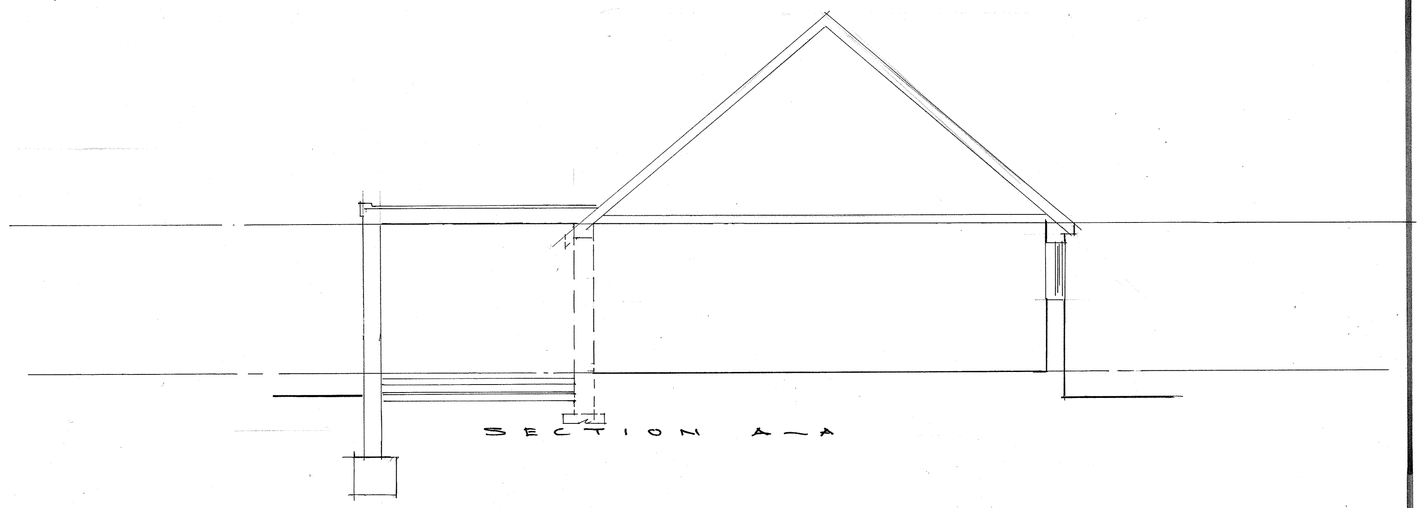


| Floor Plans and sections as proposed | PHILIP J CLAY<br>ARCHITECTURAL DESIGN<br>TELEPHONE -01903 815889<br>E-Mail phillipclay@sky.com<br>web site: www.philclay.co.uk | | |
|---|---|---|---|
| PROJECT: SIDE EXTENSION,<br>36 Eastbank Southwick | | | |
| CLIENTS:<br>Mr and Mrs Mitchell | Scale & plan size<br>1:50 @ A1<br>1:100 @A3 | DWG. NO.<br>2218 - 1 | P. J. Clay<br>July 2019 |