

A3 PAPER SIZE.

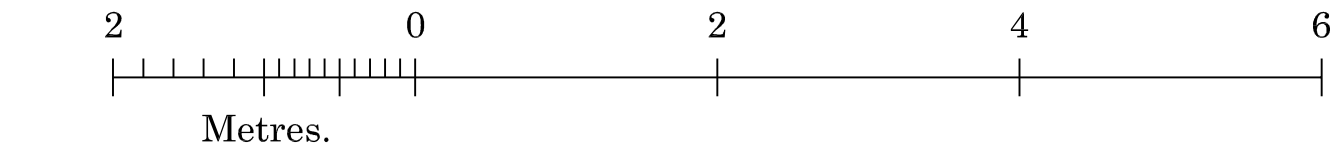

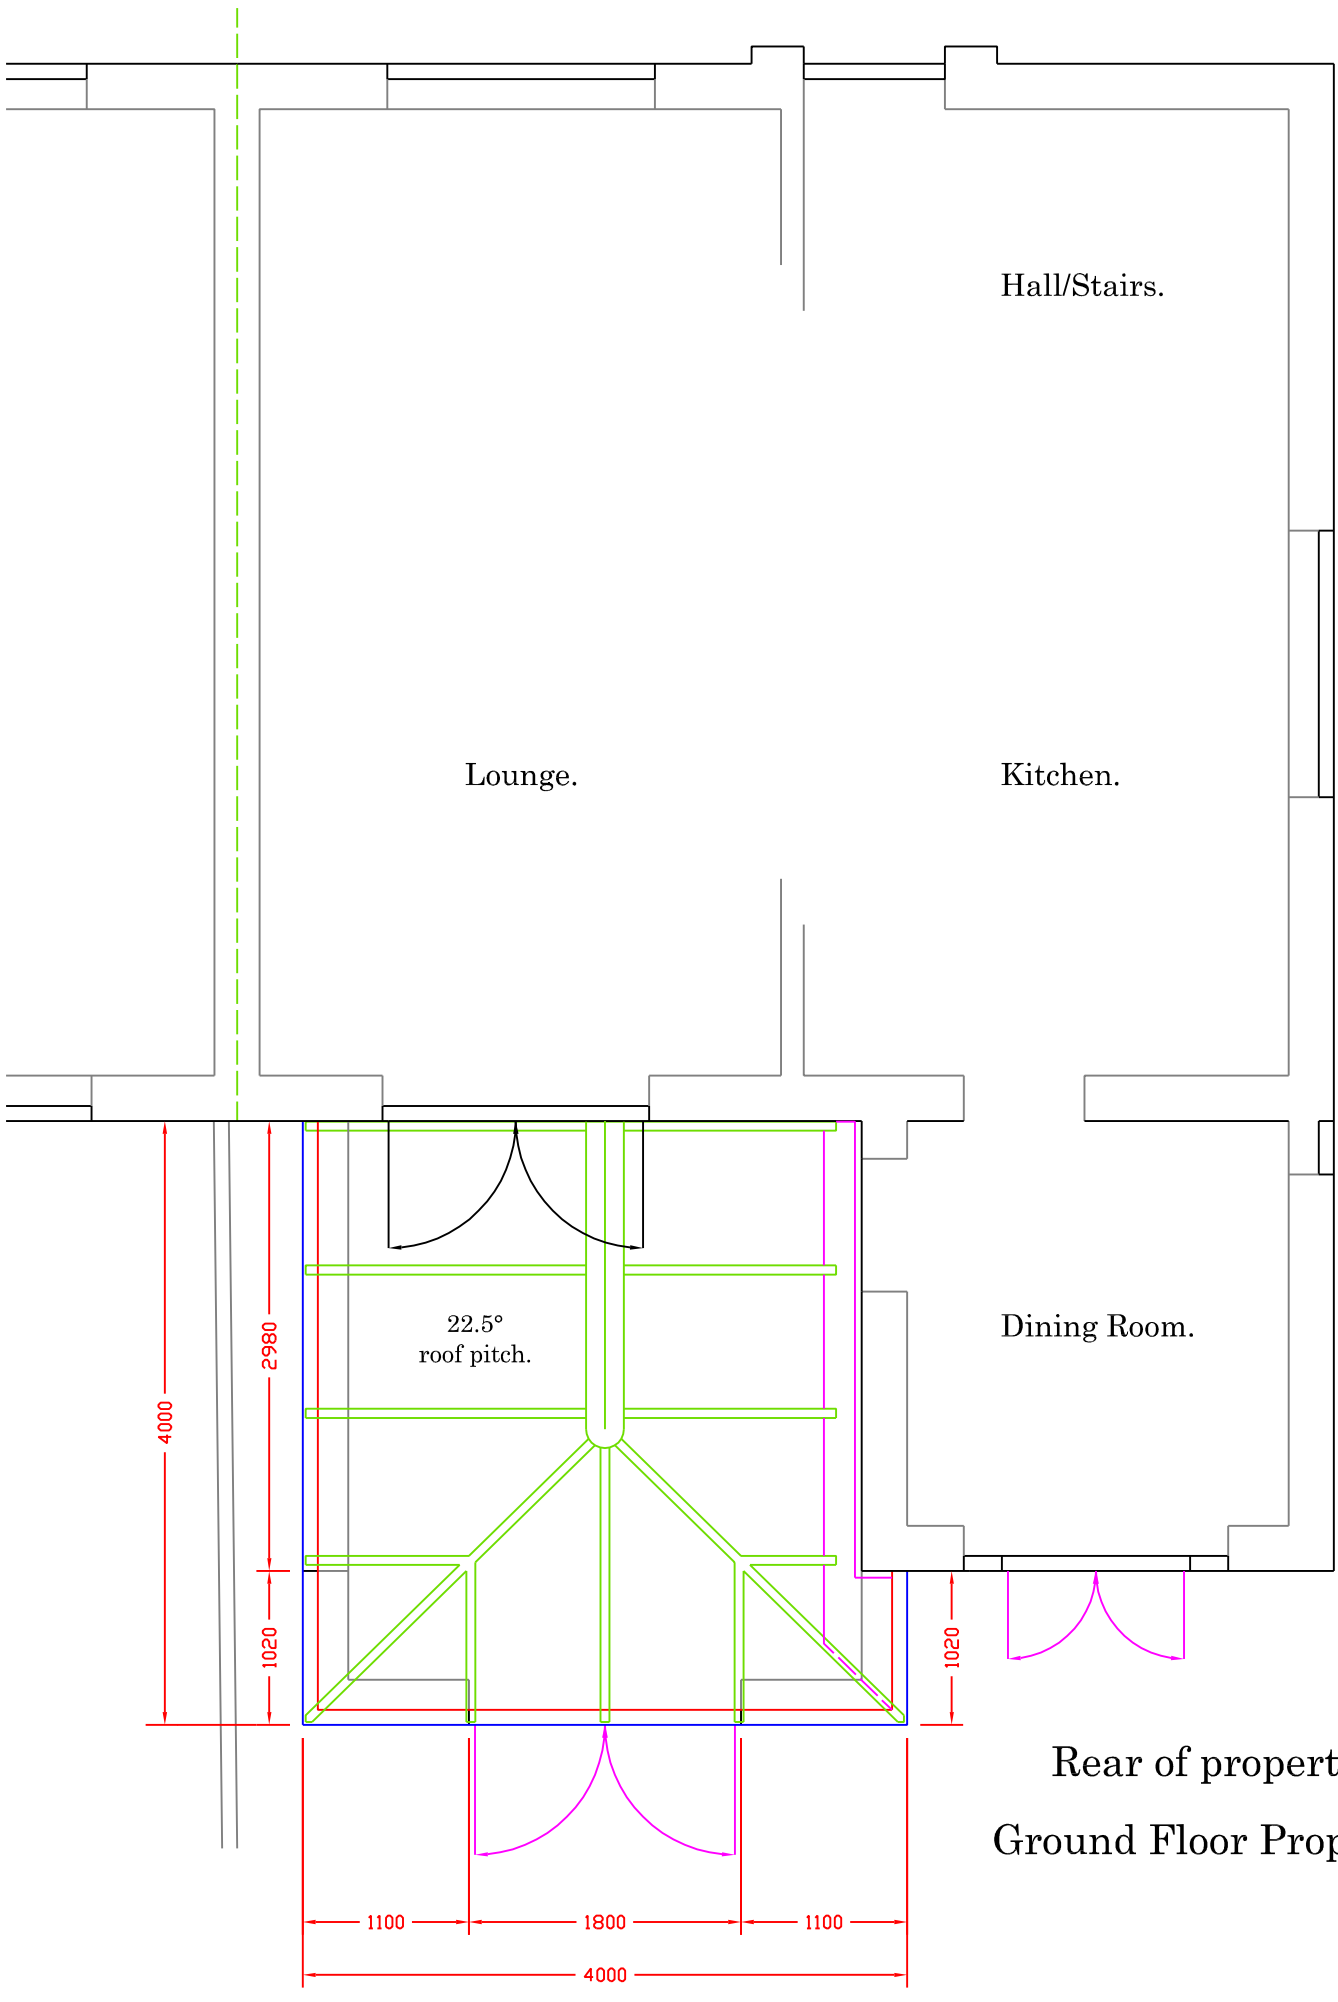

Rear of property.

Ground Floor Proposed Plan.

Scale 1/50
Sheet 2 of 5
Revision 01
Date July 2019
Drawn RY.
Dwg. No. 09-07-19 BB.

Conservatory brickwork to match the existing house as close as possible.
White PVCu conservatory windows, doors & roof framework.
Conservatory roof to be double glazed with Celsius One solar controlled, active, blue tint, argon filled, low 'e', toughened glass sealed units.

Proposed White PVCu Edwardian Conservatory to the rear of No. 23. Orchard Close, Southwick. West Sussex. BN42 4NJ. for Mr Poole.

Robin Yates
15 The Street
North Lancing
West Sussex
BN15 0PN

TEL 07810547107.
Email address :-
robin@robinyates.co.uk