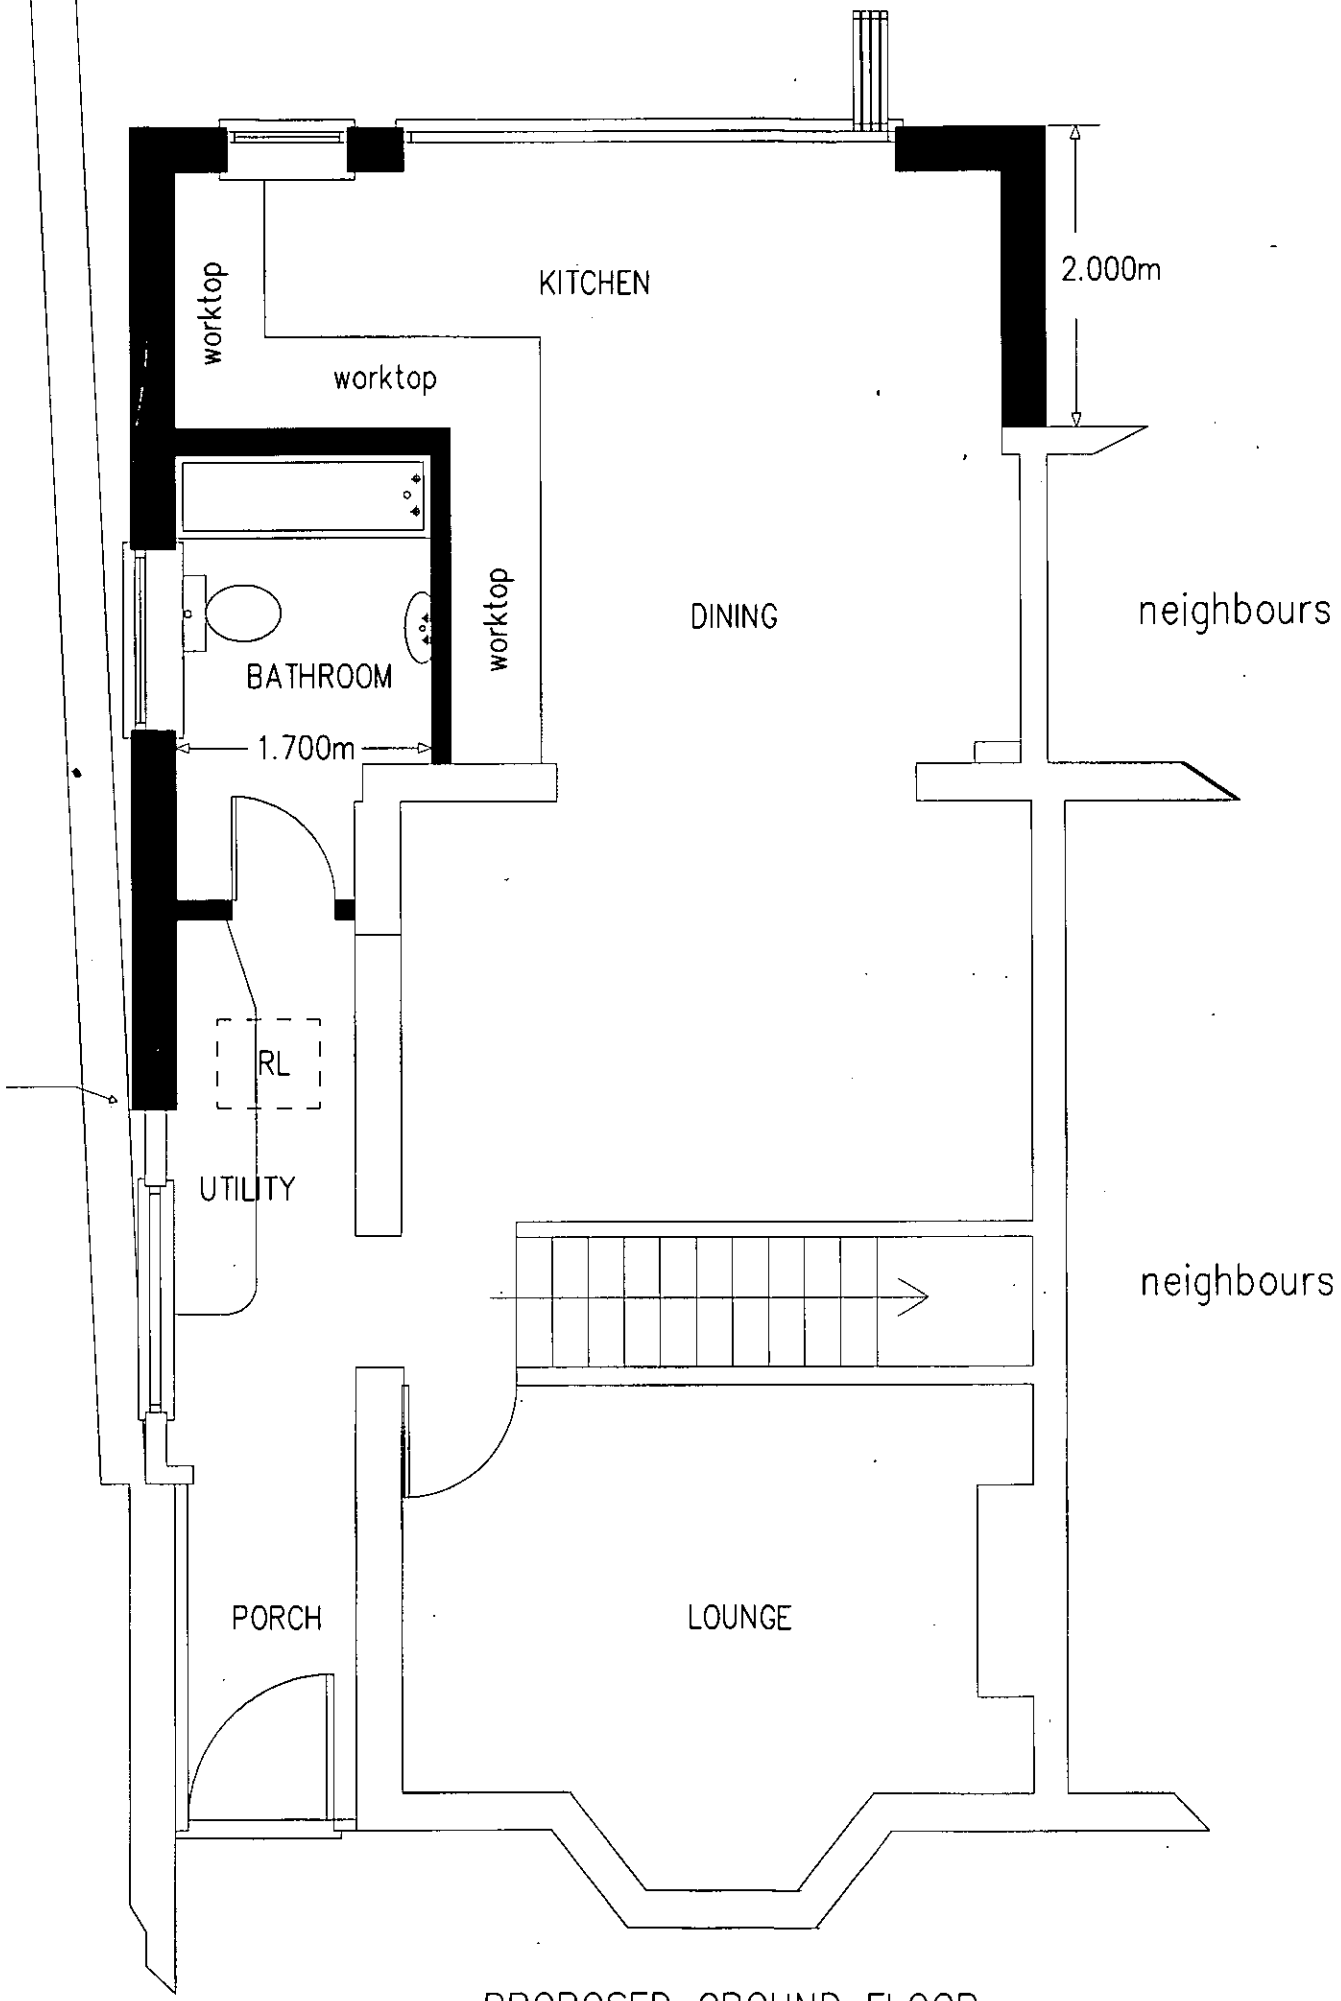


extension built as close to boundary as possible

PROPOSED GROUND FLOOR

ADUR & WORTHING SERVICES

AWDM/0825/13

DATE VALID 10 JUL 2013

Rev.	Date	Amendments

Consultant
Lusted Design
54 Ingrams Way
Hailsham
East Sussex BN27 3NP
Tel : 01323 843235
Mob : 07951 279022

Job Title
PROPOSED SINGLE STOREY SIDE AND REAR EXTENSION AT 139 MIDDLE ROAD SHOREHAM

Drawing Title
PROPOSED GROUND FLOOR

Drawn	SL	Drawing Number	Rev.
Scale	1:50	1325/02	
Date	JULY 2013		