
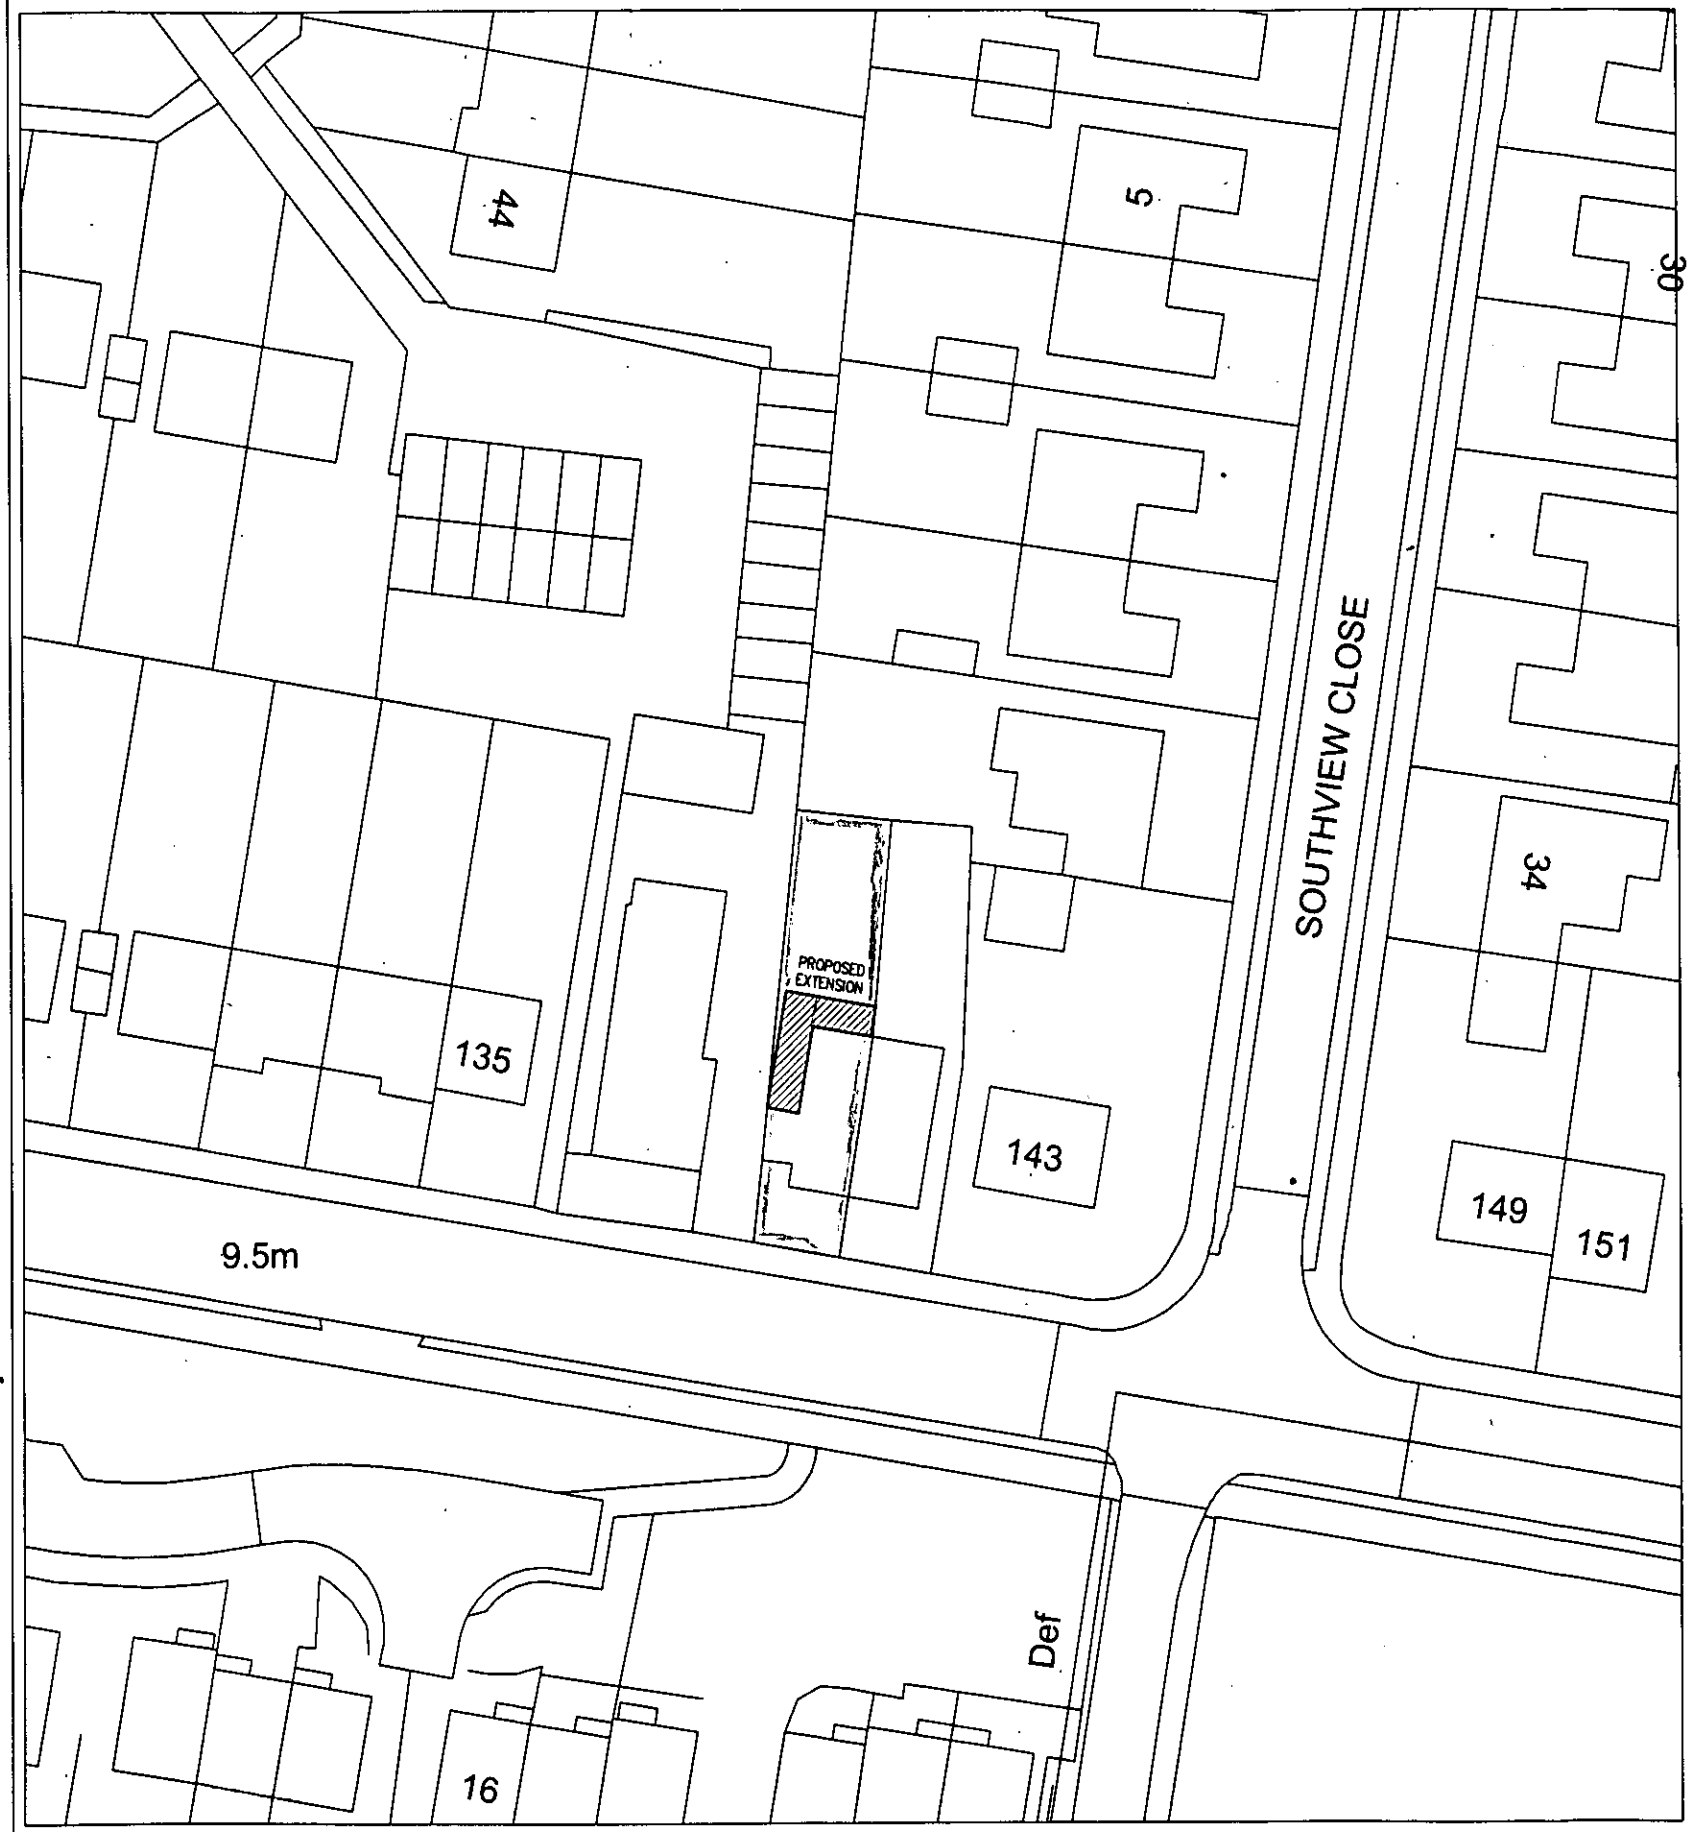


ADUR & WORTHING
SERVICES
P: AWDM/0825/13
DATE VALID 10 JUL 2013

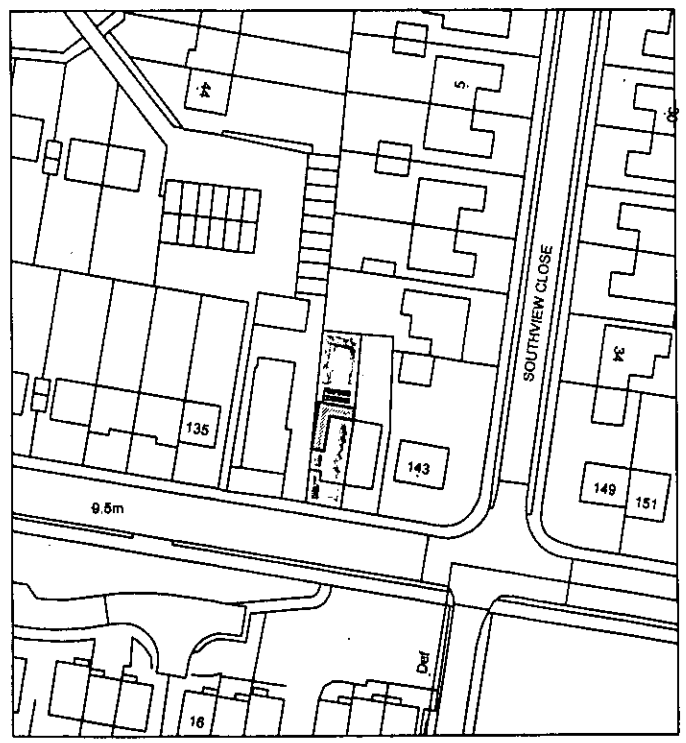

Rev.	Date	Amendments

Consultant Lusted Design
54 Ingrams Way
Hailsham
East Sussex BN27 3NP
Tel : 01323 843235
Mob : 07951 279022

Job Title
PROPOSED SINGLE STOREY SIDE AND REAR EXTENSION AT 139 MIDDLE ROAD SHOREHAM

Drawing Title
SITE PLANS 1:500 AND 1:1250

Drawn	SL	Drawing Number	Rev.
Scale	1:100	1325/05	
Date	JULY 2013		