## CDM 2015 Health & Safety Information

This information relates only to 'Significant Hazards' identified on this drawing and is to be read in conjunction with the Designer's Hazard Register.




RAILWAY | HOWDENS | A259 | CYCLE | COMMERCIAL | RIVER ADUR

APPLICATION SITE

West Elevation

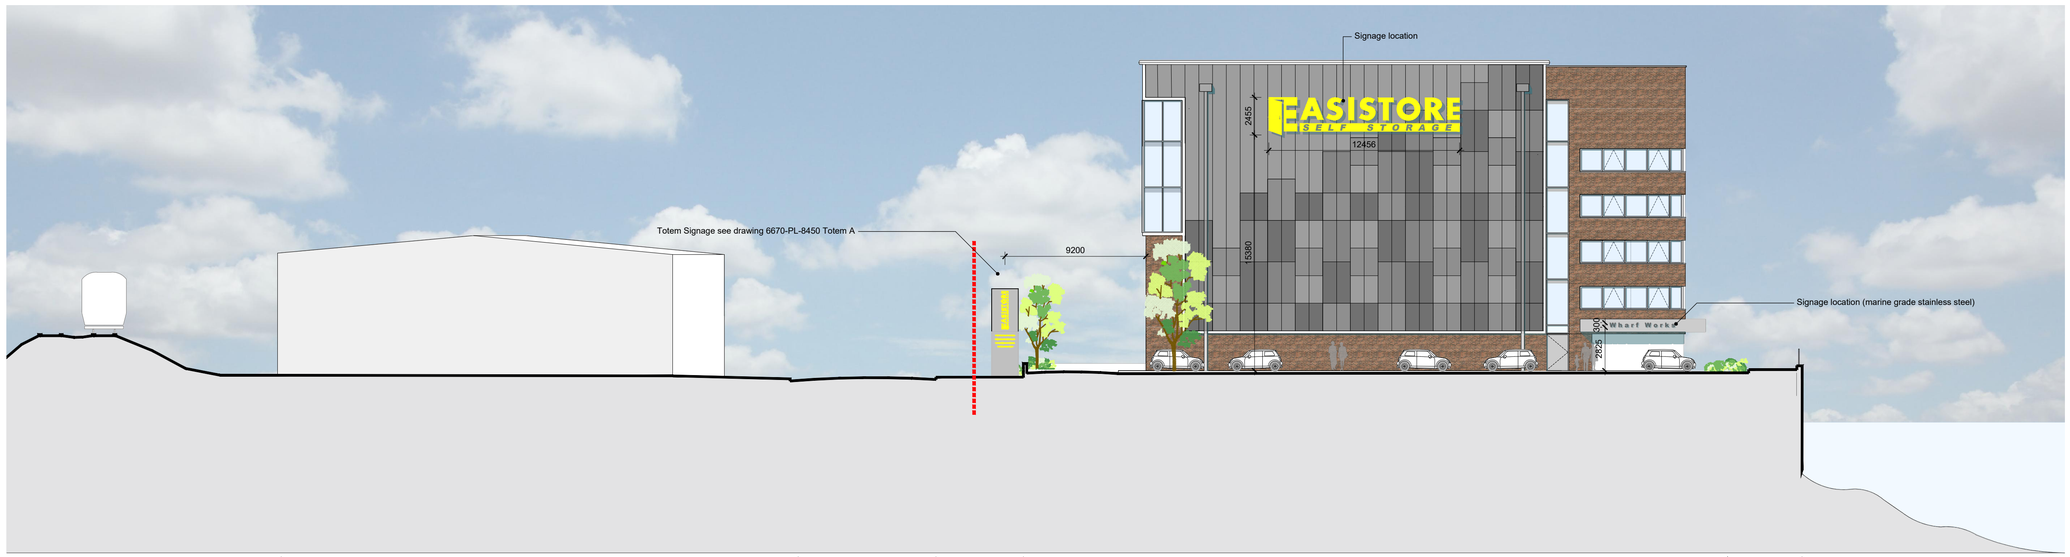


APPLICATION SITE | RESIDENTIAL

South Elevation

| Rev | Date | Revision Details | Dr | Ch |
|---|---|---|---|---|
| U | 01.11.22 | Signage amended to LPA comments | CB | CB |
| T | 12.04.22 | Signage amended to LPA comments | CB | CB |
| S | 08.06.21 | Totem signage locations updated | JK | CB |
| R | 11.05.21 | Signage locations added with dimensions, totem signage added with dimensions | JK | CB |
| Q | 27.01.21 | Planning Addendum - cycle shelter indicated | CC | CB |
| P | 30.06.20 | Signage removed - deferred to Advertising Consent<br>Planning Addendum including:-<br>Fenestration amended | CC | CB |
| O | 17.06.20 | Planning Addendum including:-<br>Facing brickwork changed | CC | CB |
| N | 05.06.20 | Planning Addendum including:-<br>Signage removed and note added<br>Roadside Totem signage removed<br>Further amendment to panels on West elevation<br>Brickwork extended on North-west corner | CC | CB |
| M | 01.06.20 | Planning Addendum including:-<br>Easistore signage removed and note added<br>Glazing to North elevation added<br>Feature panel to West elevation added<br>Note to facing brickwork added<br>Note to stainless steel signage added | CC | CB |
| L | 13.12.19 | Planning submission | CJC | CB |


**London:** 76 Great Suffolk Street, London, SE1 0BL
T 0207 928 2773 E london@ecearchitecture.com
**Sussex:** Brooklyn Chambers, 11 Goring Road, Worthing, West Sussex, BN12 4AP
T 01903 248777 E sussex@ecearchitecture.com
**Bristol:** Westworks, Colston Tower, Colston Street, Bristol, BS1 4XE
T 0117 214 1101 E bristol@ecewestworks.com
**ECE Architecture**
www.ecearchitecture.com


Client's Name
Easistore Ltd.

Job Title
Kingston Wharf, Shoreham

Drawing Title
Proposed Elevations:
Sheet 1 of 2

Scale
1:200 @ A1 / 1:400 @ A3

metres 4 8 12 16 20

| Drawn | Checked | Date |
|---|---|---|
| NK | CC | 09.11.18 |

| Job No | Drawing No | Rev |
|---|---|---|
| 6670 | PL - 8400 | U |

Status
APPROVAL

CAD Plot date: 2/11/2022 - 14:34:42 6670 - kingston wharf - elevations.dwg


© ECE Architecture Limited. No dimensions to be scaled from drawing except for the purposes of Planning Applications. The contractor should check all dimensions on site. It is the contractors responsibility to ensure compliance with Building Regulations.