From: mpaarchitecture@gmail.com on behalf of elliott pardington <elliott@mpaarchitecture.co.uk>
Sent: 05 July 2012 14:43
To: Hannah Barker
Cc: s.cumbers
Subject: 102 Beach Green, Shoreham by Sea - AWDM/0655/12
Attachments: 04 Proposed - Rev A.pdf

Follow Up Flag: Follow up
Flag Status: Flagged

Dear Mrs Barker,


On behalf of Health Care Design I have attached here a PDF of a revised proposal for the above application.

The ramp width and landing length have both been increased to 1500mm. The ramp has also been indicated as having a gradient of 1 in 15. Based on an overall rise in the region of 150mm, this will give a ramp length in the region of 2250mm.

Please let me know if you require any additional information in respect of this application.

Yours sincerely,


Elliott Pardington

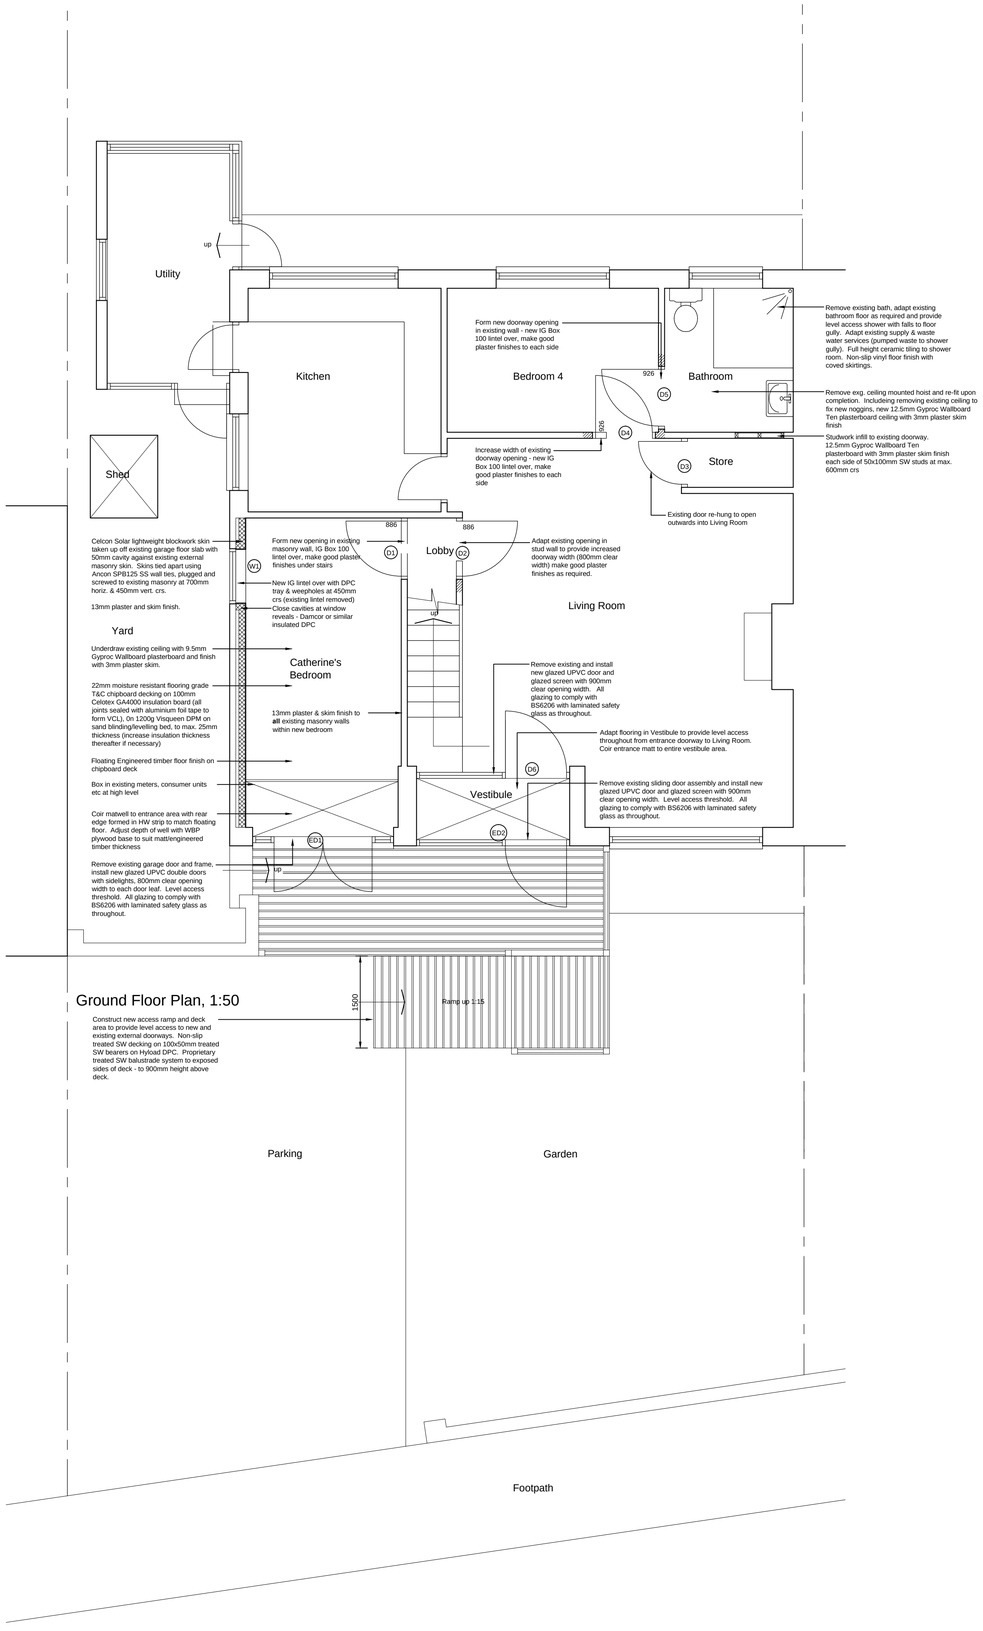


Ground Floor Plan, 1:50




East elevation, 1:100

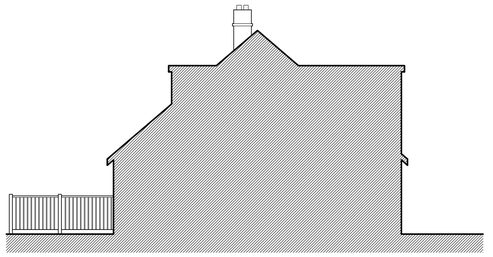

West elevation, 1:100

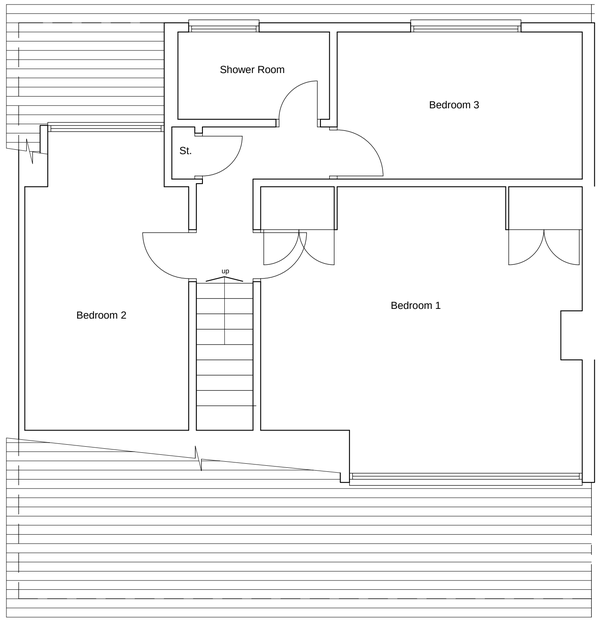

First Floor Plan, 1:50

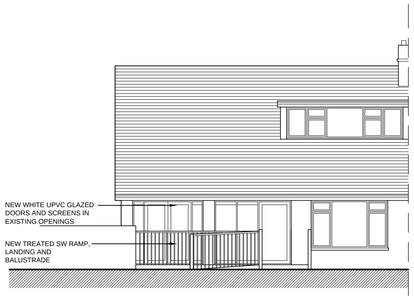

South elevation, 1:100

A	Ramp gradient reduced, width and landing increased	July 2012
Revisions :	Description :	Date :

HEALTH
CARE
DESIGN

LAW SOCIETY CHECKED 2004 EXPERT WITNESSES

33 Low Road Keswick Village Norwich Norfolk NR4 6TZ
Tel 01603 455200 Fax 01603 454343

PROJECT

102 Beach Green
Shoreham by Sea
East Sussex
BN1 5LS

DRAWING TITLE

Proposed plans

CLIENT

Catherine Train

DATE	SCALE	REF
March 2012	As noted @ A1	EP

JOB NO / DWG NO

786/04 A