
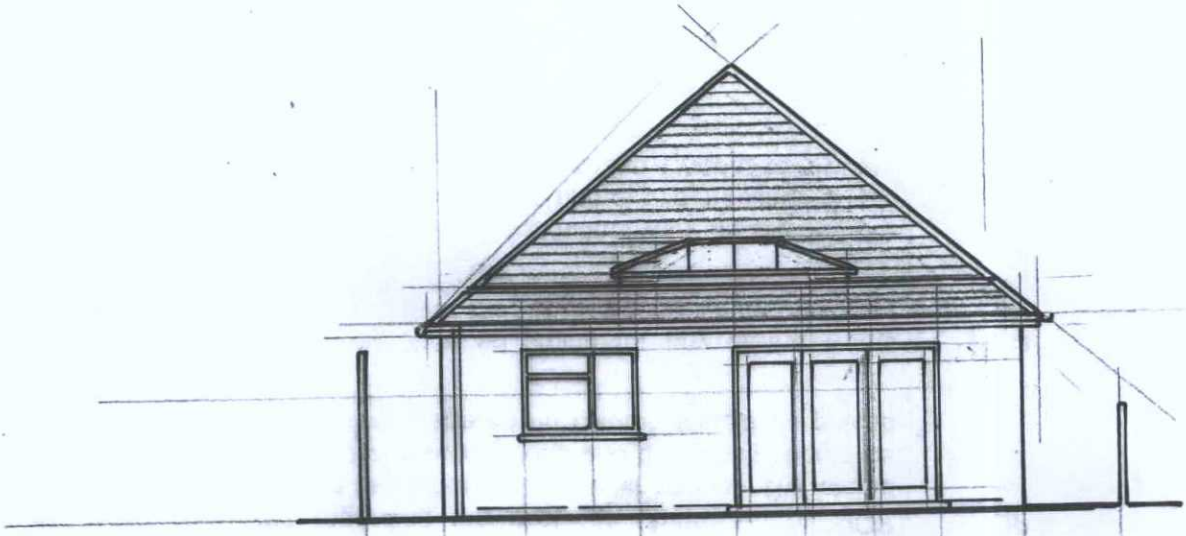


REAR ELEVATION (1:100)

ADUR & WORTHING PLANNING SERVICES	
PLAN	AWDM/ 0225/16
DATE VALID	22 FEB 2016

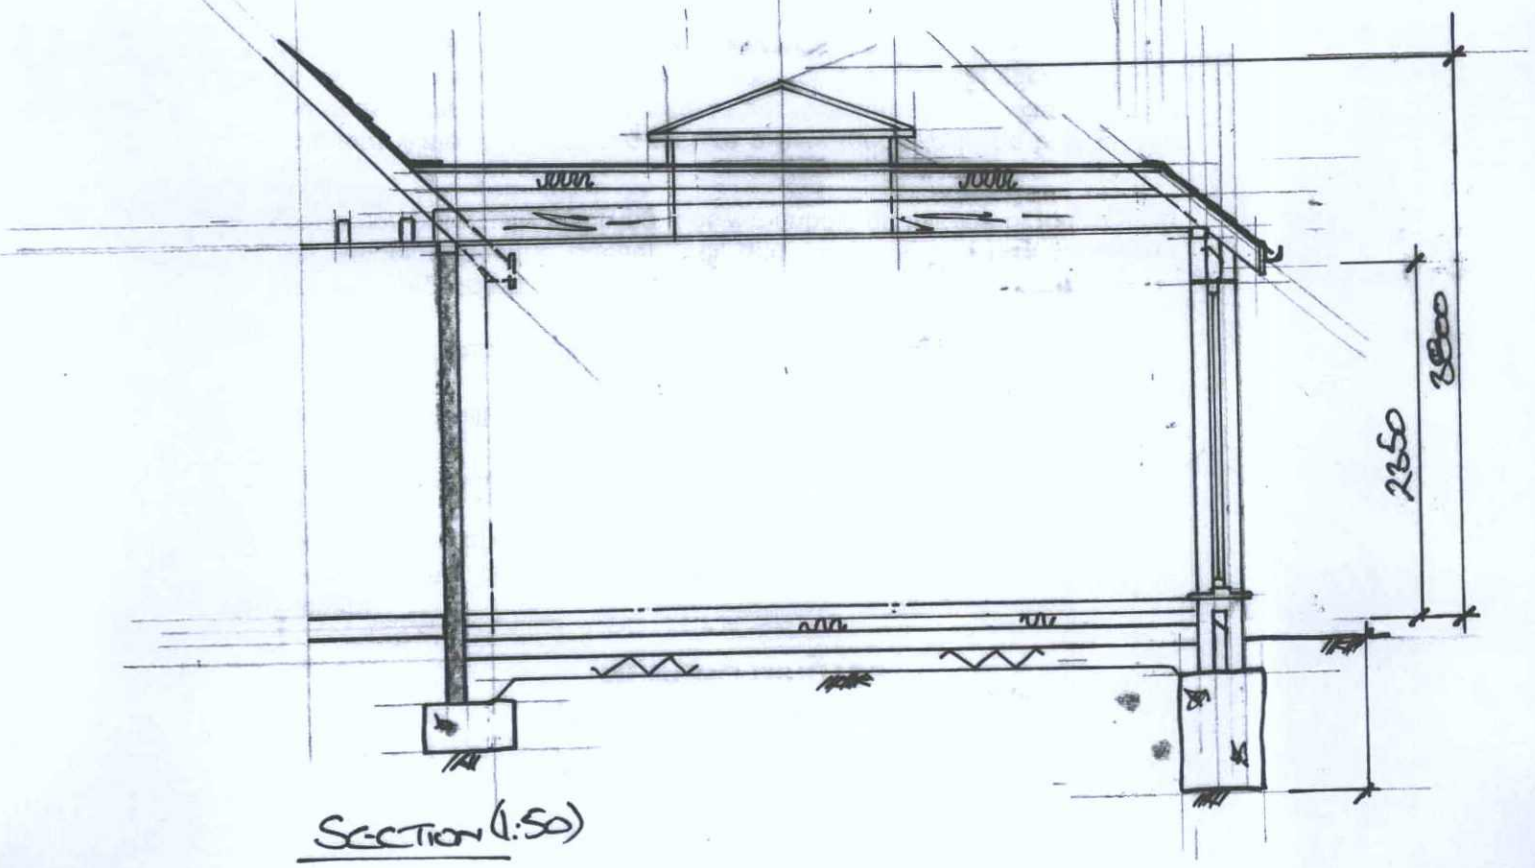

SECTION (1:50)

26 MILTON DRIVE, SOUTHWICK PROPOSED EXTENSION 26MD/02