

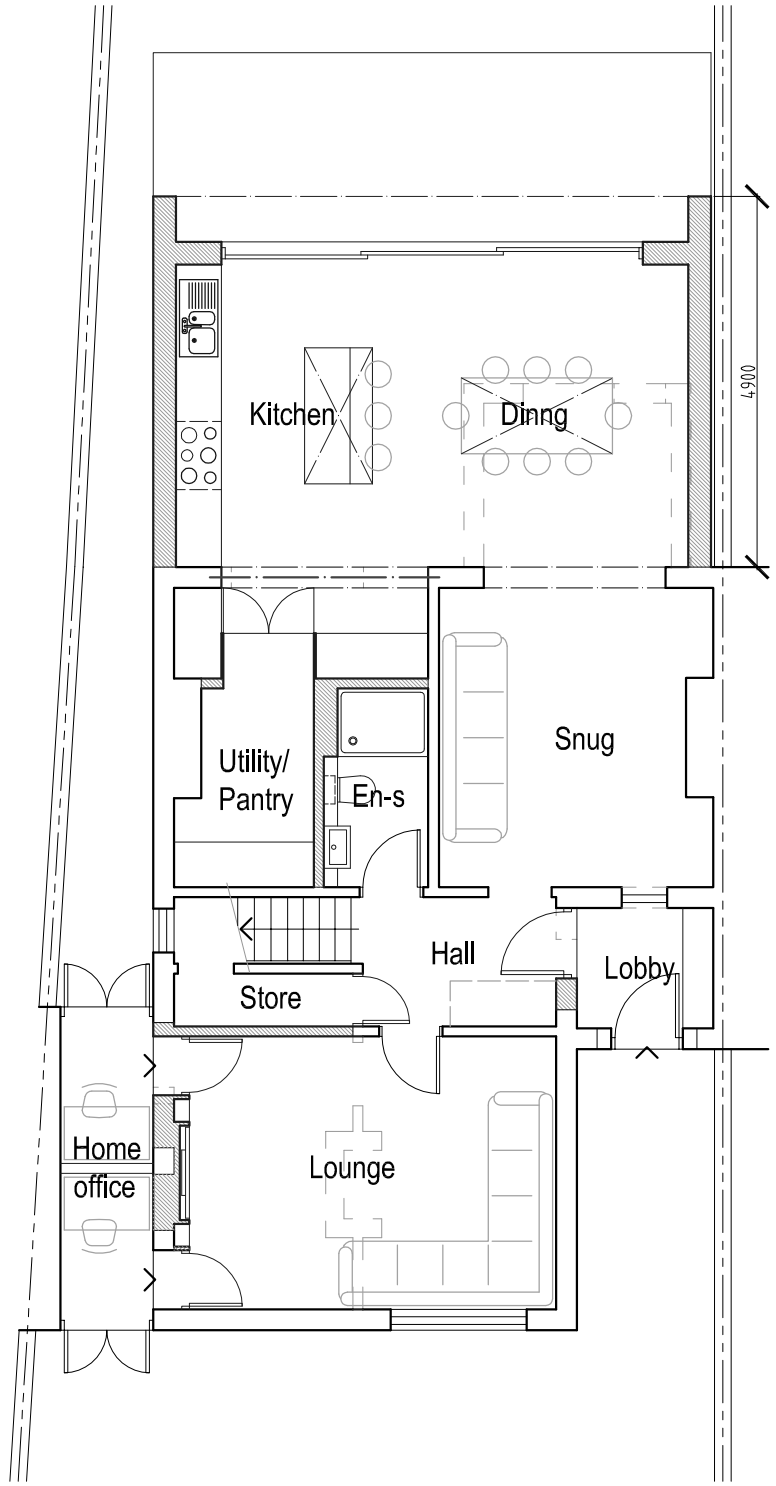



Ground Floor Plan @ 1:100

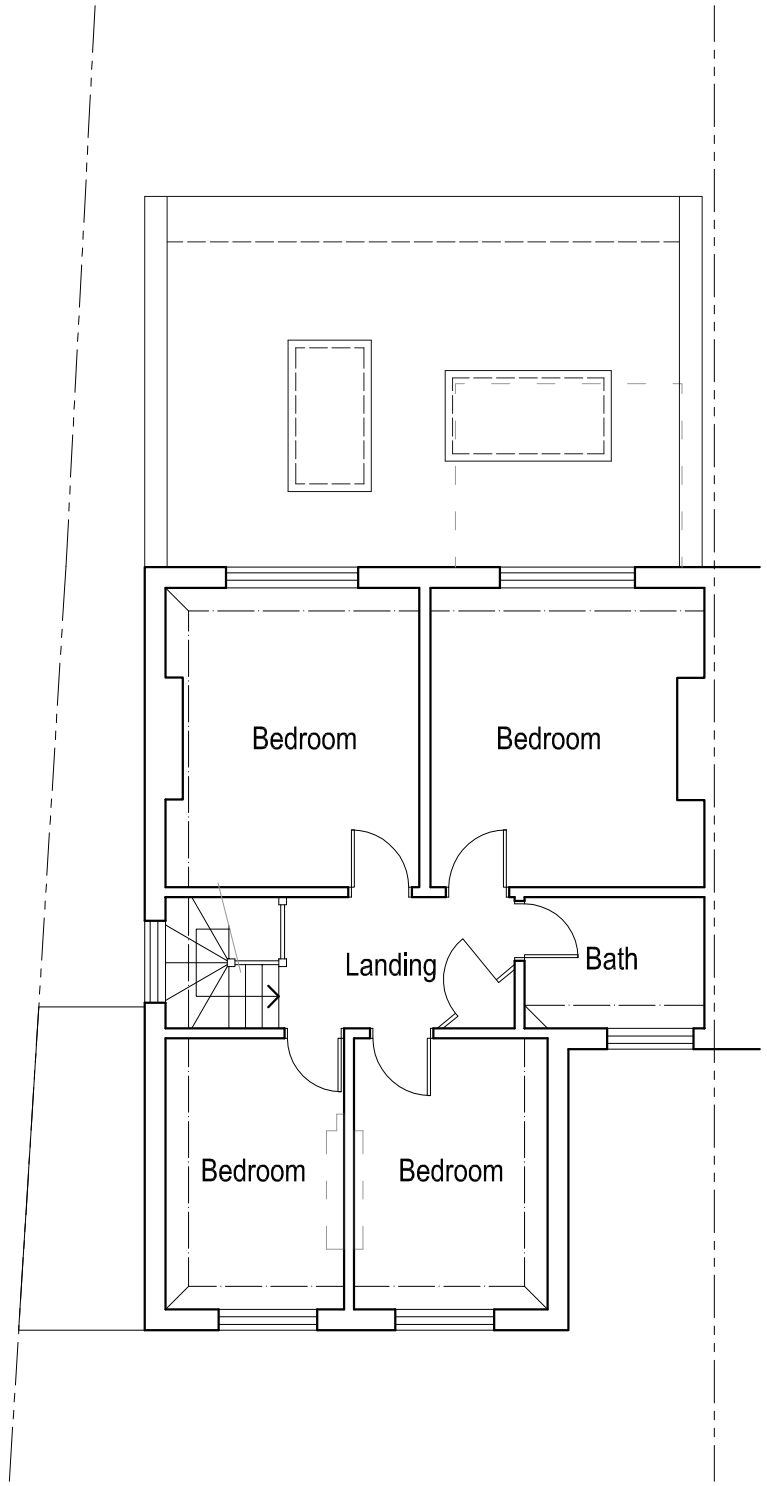

First Floor Plan @ 1:100

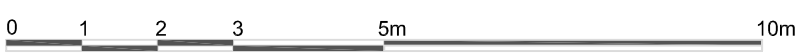

Scale 1:100

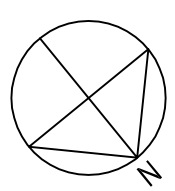

Rev	Description	Date

Job Reference:	Client:
Rear Extension 9 Park Lane Southwick BN42 4DL	Mr Alan Henderson
	Drawing Title: Plans as Proposed

Scale: 1:100 @ A3	Dwg No: TGAT211/03	Drawn:	Date: 01.04.24

TG/AT

Architectural Services

All dimensions to be checked on site.

This drawing should be approved by Local Authority Planning/Building Control or other appropriate checking authority prior to commencement of work.

This drawing should not be reproduced without the prior consent of the author