FOR PLANNING PURPOSES



EAST ELEVATION



EAST ELEVATION

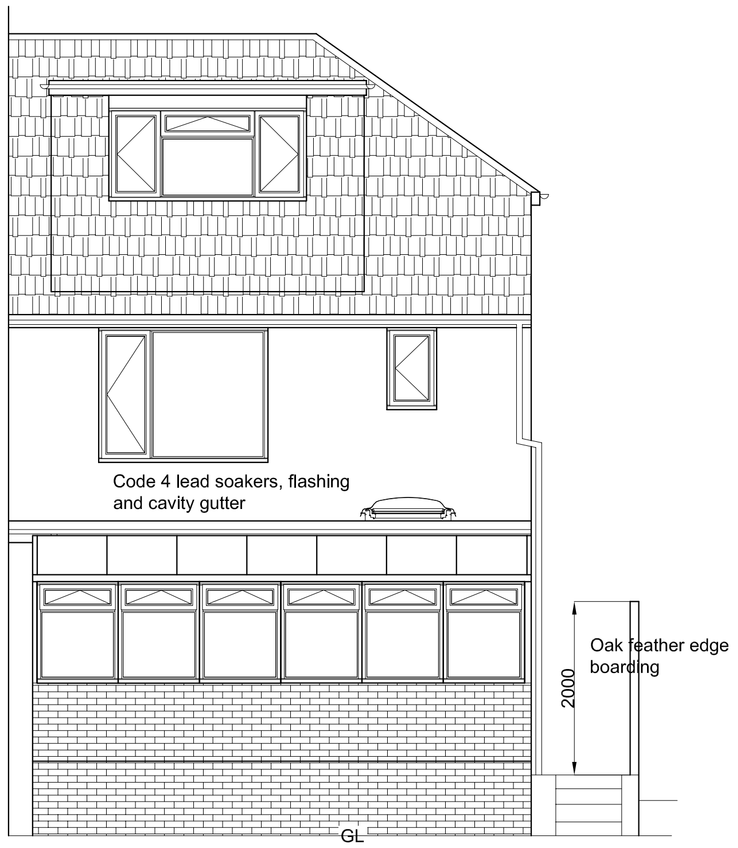

SOUTH ELEVATION

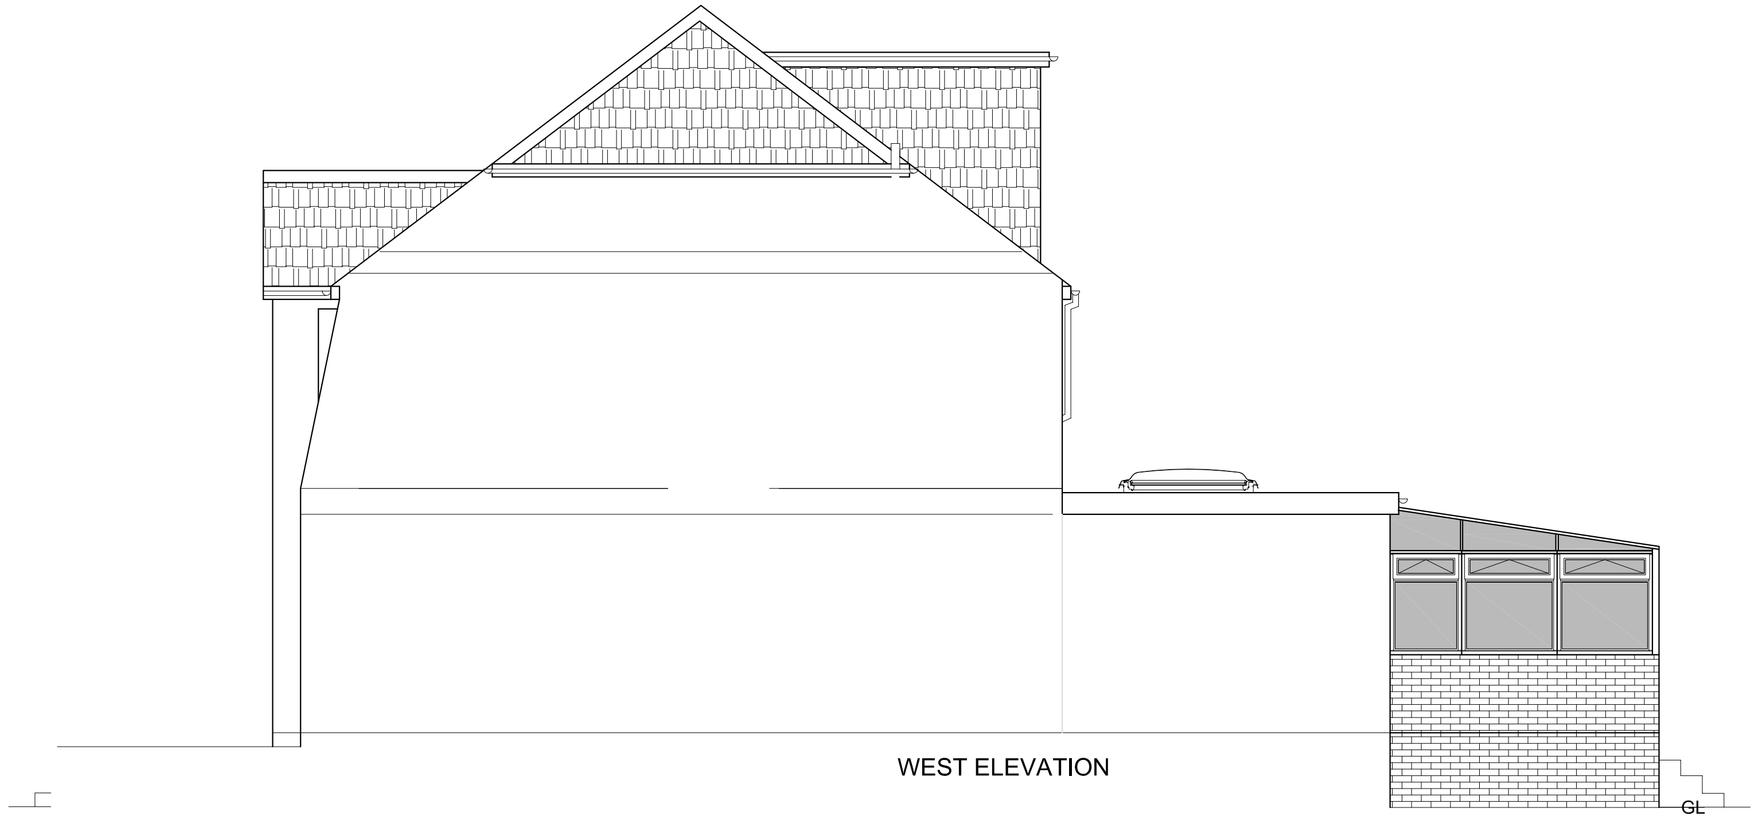

WEST ELEVATION

Scale In Metres

0 1 2 3 4 5 6 7 8 9 10

for 1:50

NOTES.

(i) This drawing is not to be scaled by contractors , work to figured dimensions only, confirmed on site.

(ii) This drawing is to be read in conjunction with all relevant architectural drawings, detailed specifications where applicable and all associated drawings in this series.

(iii) Any discrepancy on this drawing is to be reported immediately to the owner for clarification.

(iv) The contractor is responsible for all temporary works and for the stability of the works in progress.

(v) Copyright for all drawings/designs part or full shall remain with KEL in accordance with the Copyright Act 1988

Revision		Date
	A Guttering of existing extension shown up to the boundary	Feb 2020
	B Obscure glazing and fence added	Mar 2020

Client

Mr. and Mrs. Heinein

Project

252, Old Shoreham Road
Southwick,
Brighton
BN42 4LQ

Title

Single storey rear extension for conservatory
(proposed elevations)

Building Advisor Ltd

RICS

11,Dale View
Hove
East Sussex
BN3 8LA

TEL/FAX 01273 774867
Mobile 07767 481463
E-mail keith@kelbuilding.co.uk

Scales	Date	Drawn	
1:50	Mar 2020	KEL	B
Project No. 0740	Paper Size A1	Dwg. No. 004	

BUY WITH CONFIDENCE

© Copyright