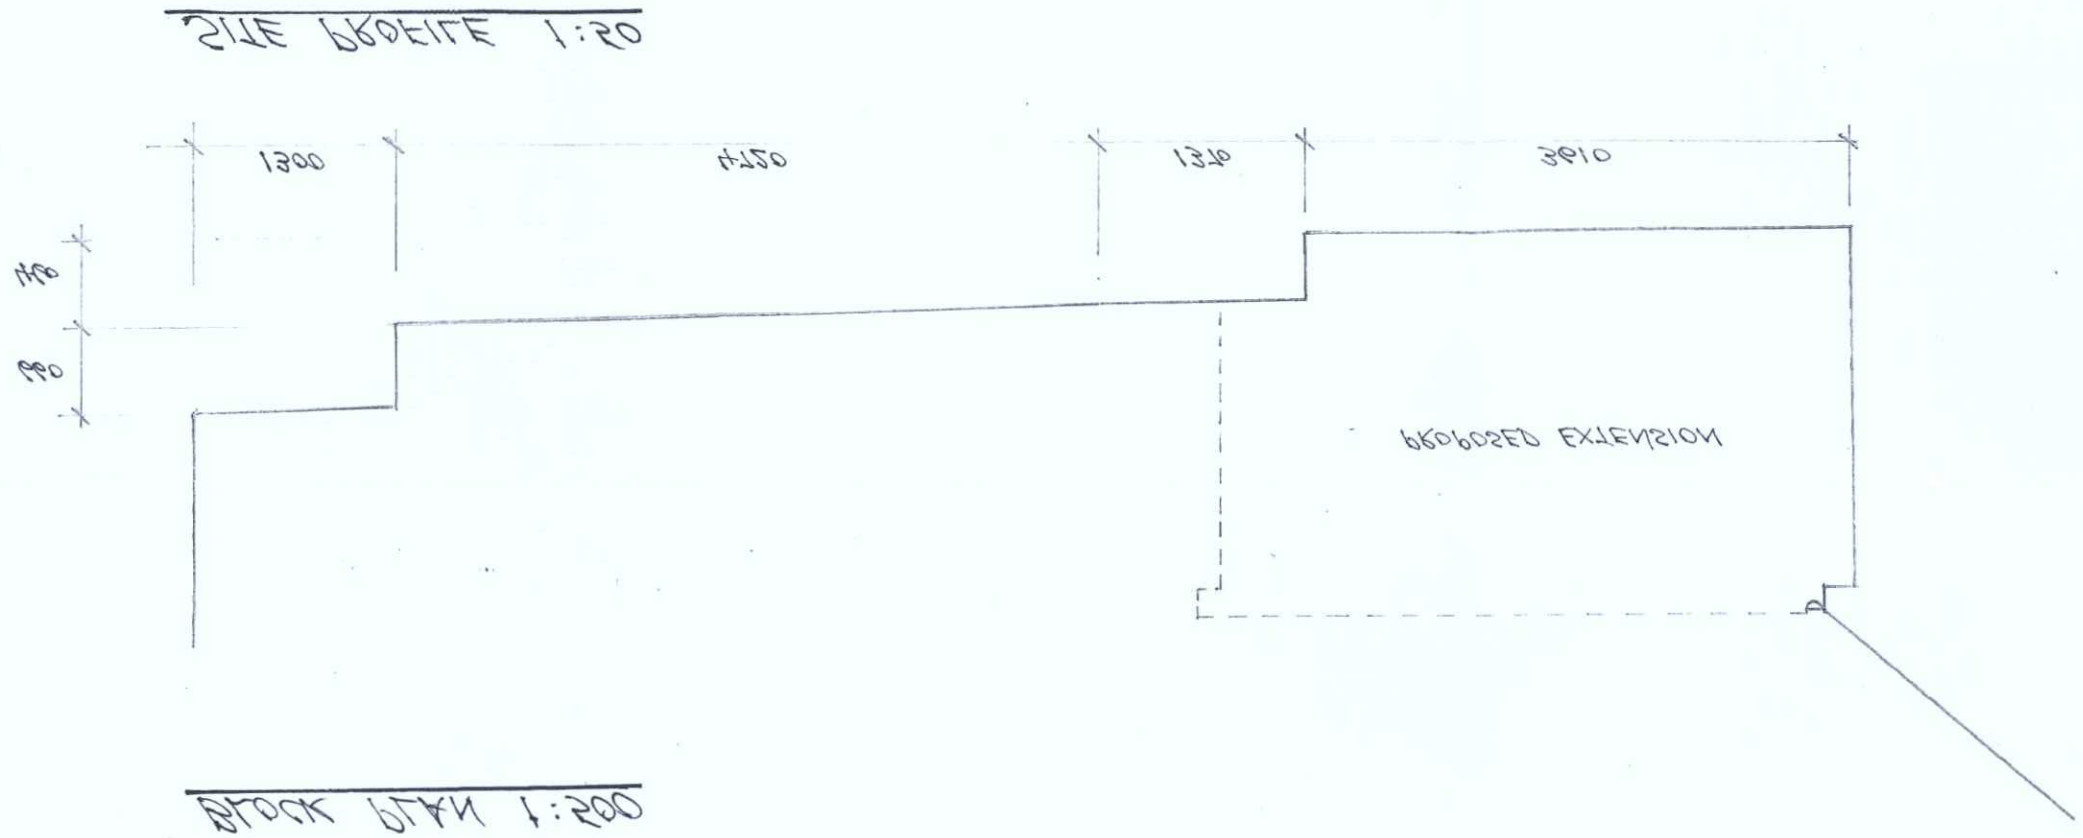


DRG No	1014 - 1
SCALE	1:50, 1:200, 1:1250
DATE	April 2014

EXTENSION
SINGLE STOREY REAR

BANK HOUSE
SOUTHWICK
1 EAST BANK
Mr & Mrs C GRACE

M.J.J. TANNER
30 WOODLANDS PARK
MAIN ROAD, UPTON
WEST SUSSEX BN18 0ES
01243 850866
mjttanner@hotmail.co.uk

REVISIONS

DATE	AMD - 8 JUN 2014
PLAN	AMDMT Sept 14.

PLANNING SERVICES
ADAM & WORTHING