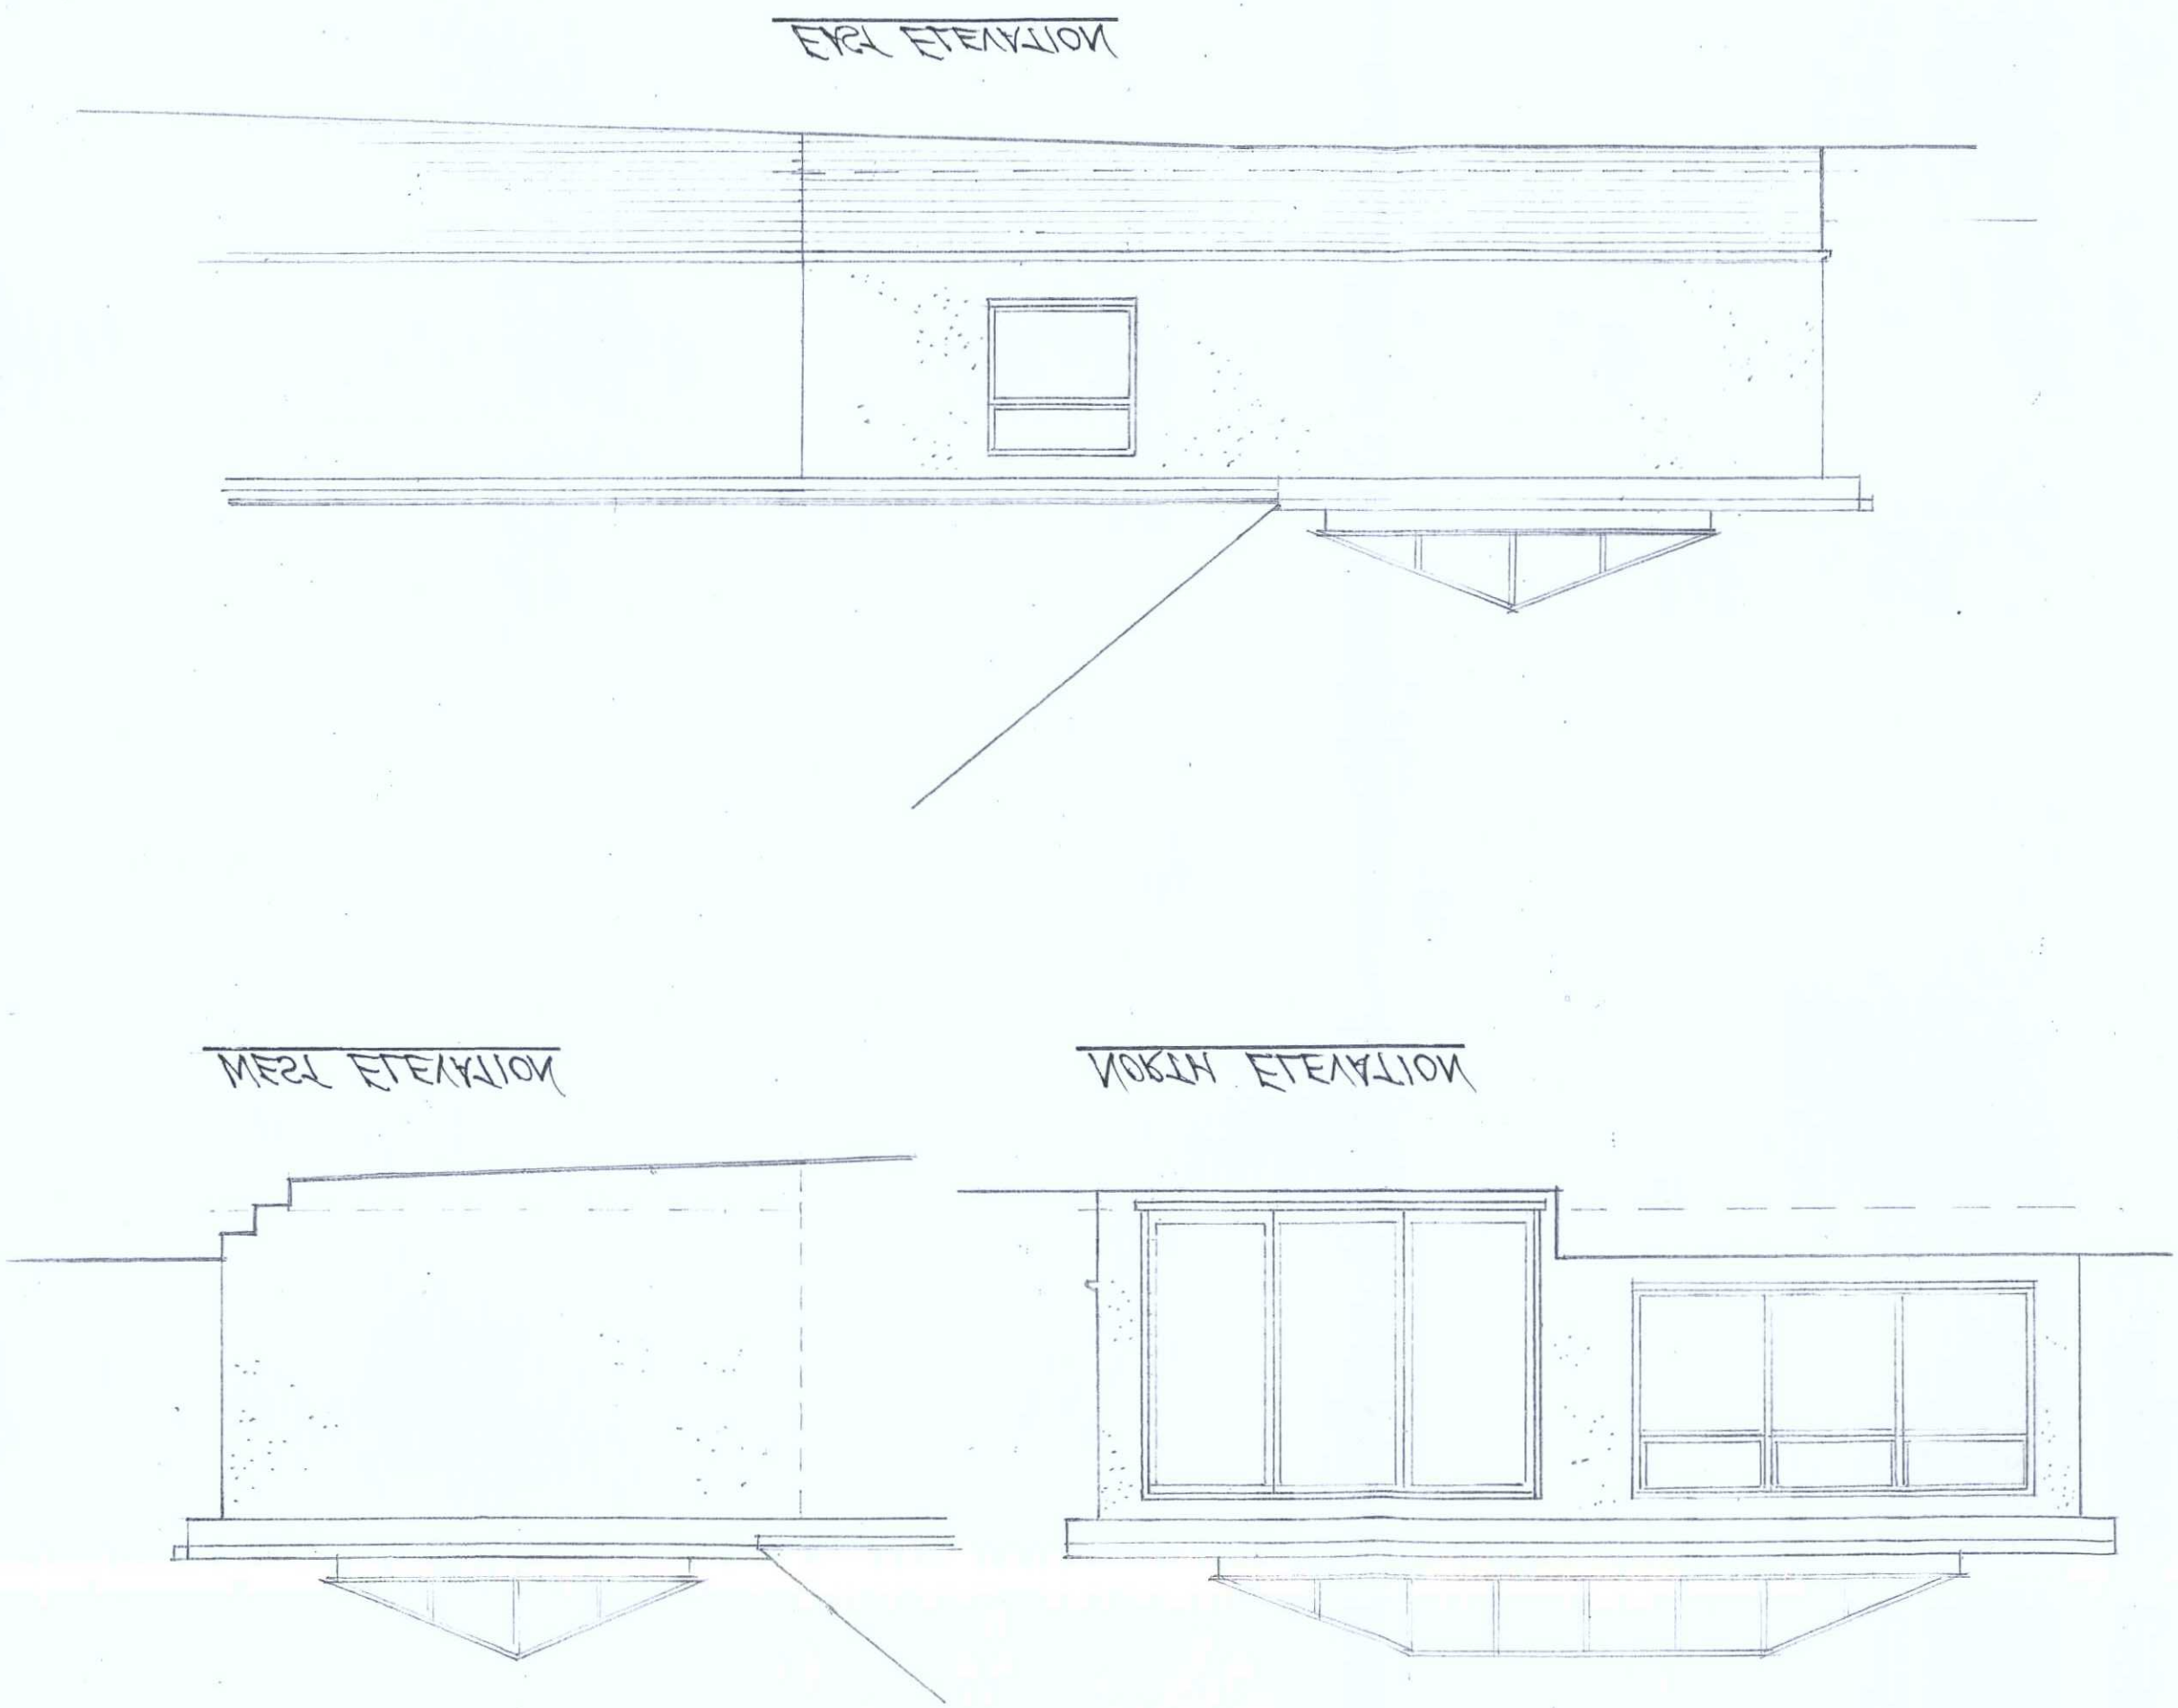

DRG No	1014 - 3 A
SCALE	1:50
DATE	April 2016

EXTENSION
SINGLE STOREY REAR

Mr & Mrs J BRACE
2 EAST BANK
SOUTHWICK
BN42 4QT

RENNAT L.L.M
30 WOODLANDS PARK
MAIN ROAD, ANTON
WEST SUSSEX BN18 0EZ
0 2420 698026
maxtanner@hotmail.co.uk

REVISIONS

A	REDRAWN	12/5/2016

PLAN	AWDM 0 887/16
DATE	8 JUN 2016
VALID	

PLANNING SERVICES
ACUB & WORTHING