DRG. No.	REV. No.	DO NOT SCALE	ALL DIMENSIONS IN mm	IF IN DOUBT ASK
J5300/E309	E			

SEE DRAWING No J5300/E901
FOR LEGEND, NOTES AND DETAILS

FOR CONSTRUCTION

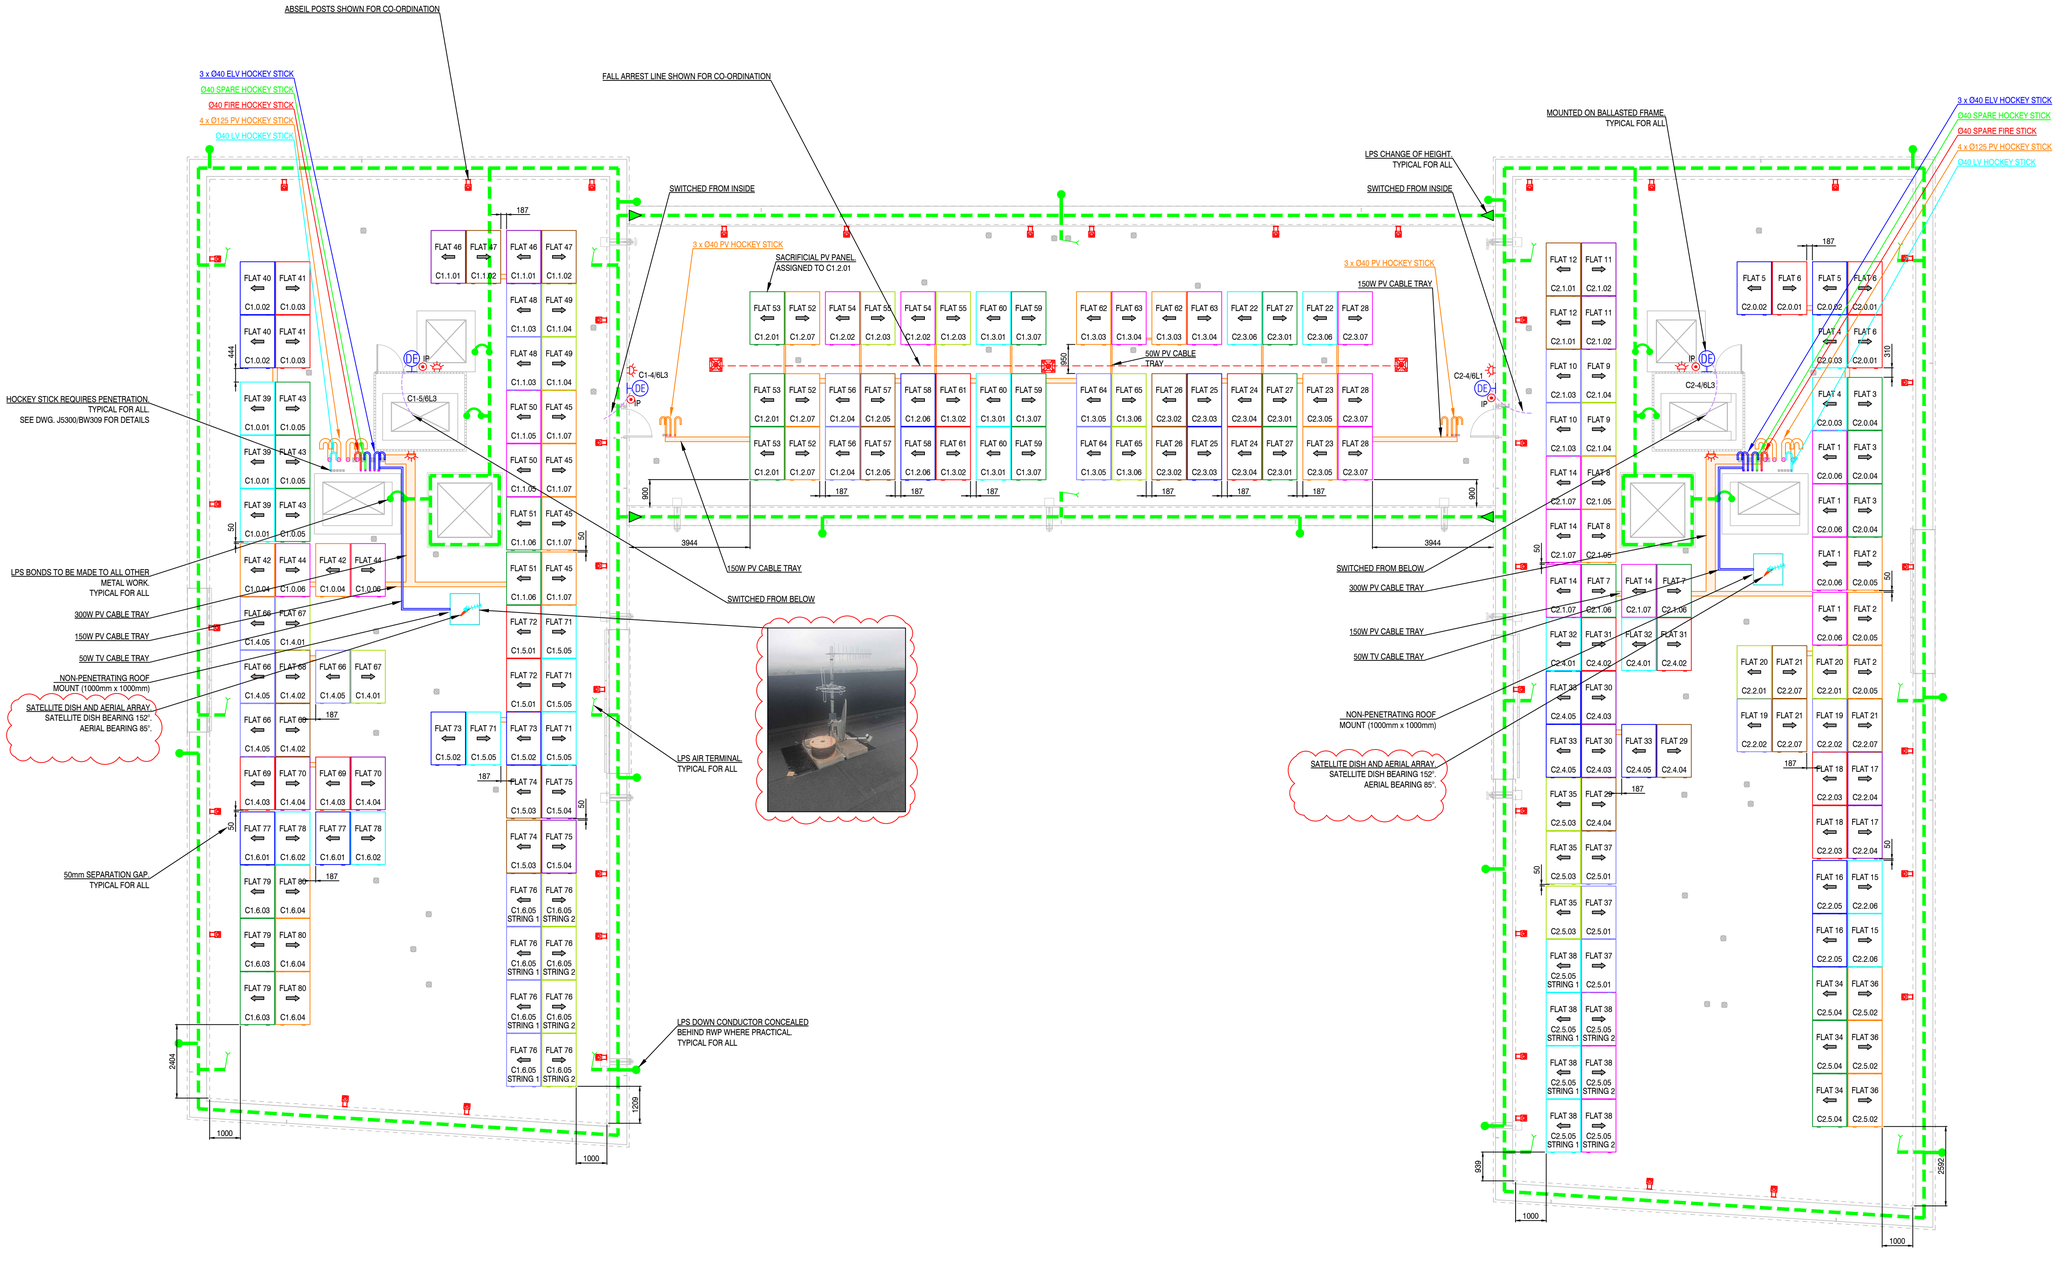

NOTE:

P.V. PANEL ARRAY SHALL HAVE A SAFE WORKING ACCESS SYSTEM AROUND IT, BY OTHERS

197 No. 420Wp P.V. PANELS IN LANDSCAPE FORMAT. PLUS 1 No. SACRIFICIAL P.V. PANEL

DIRECTION OF PV PANEL FACE

NOTES:

1. DELETED.
2. DELETED.
3. FINAL WATTAGE OF PV PANELS DEPENDANT ON AVAILABILITY AT TIME OF INSTALL.
4. LPS HAS A 20% TOLERANCE WITH REGARDS TO MOVING DOWN CONDUCTORS & AIR TERMINALS CLOSER OR FURTHER APART.
5. EACH PANEL TO HAVE A FIXED TRAFFOLYTE LABEL ADVISING WHICH APARTMENT THE PANEL IS CONNECTED TO I.E "FLAT 1".

REV	DRN	DATE	DESCRIPTION
E	T.H.	08-08-2024	SATELLITE DISH AND AERIAL ARRAY DETAILS CONFIRMED
D	T.H.	15-02-2024	FLAT NUMBERS SHOWN. ISSUED FOR CONSTRUCTION
C	T.H.	21-11-2023	PV PANEL LOCATIONS ADJUSTED TO SUIT FRAMES
B	T.H.	30-10-2023	UPDATED TO LATEST ARCHITECT'S DRAWING. PV PANEL SIZE, LOCATIONS AND FLAT ALLOCATIONS UPDATED
A	A.P.	16-02-2023	LPS DOWN CONDUCTOR & HOCKEY STICK LOCATIONS UPDATED

SCHEME
HYDE
255 FLATS, KINGSTON WHARF
SHOREHAM-BY-SEA

TITLE
BLOCK C
ROOF
ELECTRICAL SERVICES LAYOUT

MR Electrical Services Ltd
1.2 CENTRAL POINT, KIRPAL ROAD
PORTSMOUTH, PO3 6FH
Tel: (023) 9281 6666 Fax: (023) 9281 6668
E-mail: enquiry@mrelectrical.co.uk

© This design is the property of MR Electrical Services Limited and shall not be reproduced or copied in any way or conveyed to a third party without the owners written permission

SCALE	1:100 @ A1	DATE	SEPTEMBER 2022
DRAWN	ANDY PAUL	CHECKED	GRAHAM WIGGINS

DRG. NO.	REVISION
J5300/E309	E