

Drawing Number
142394-TGP-DRG-CV-008204

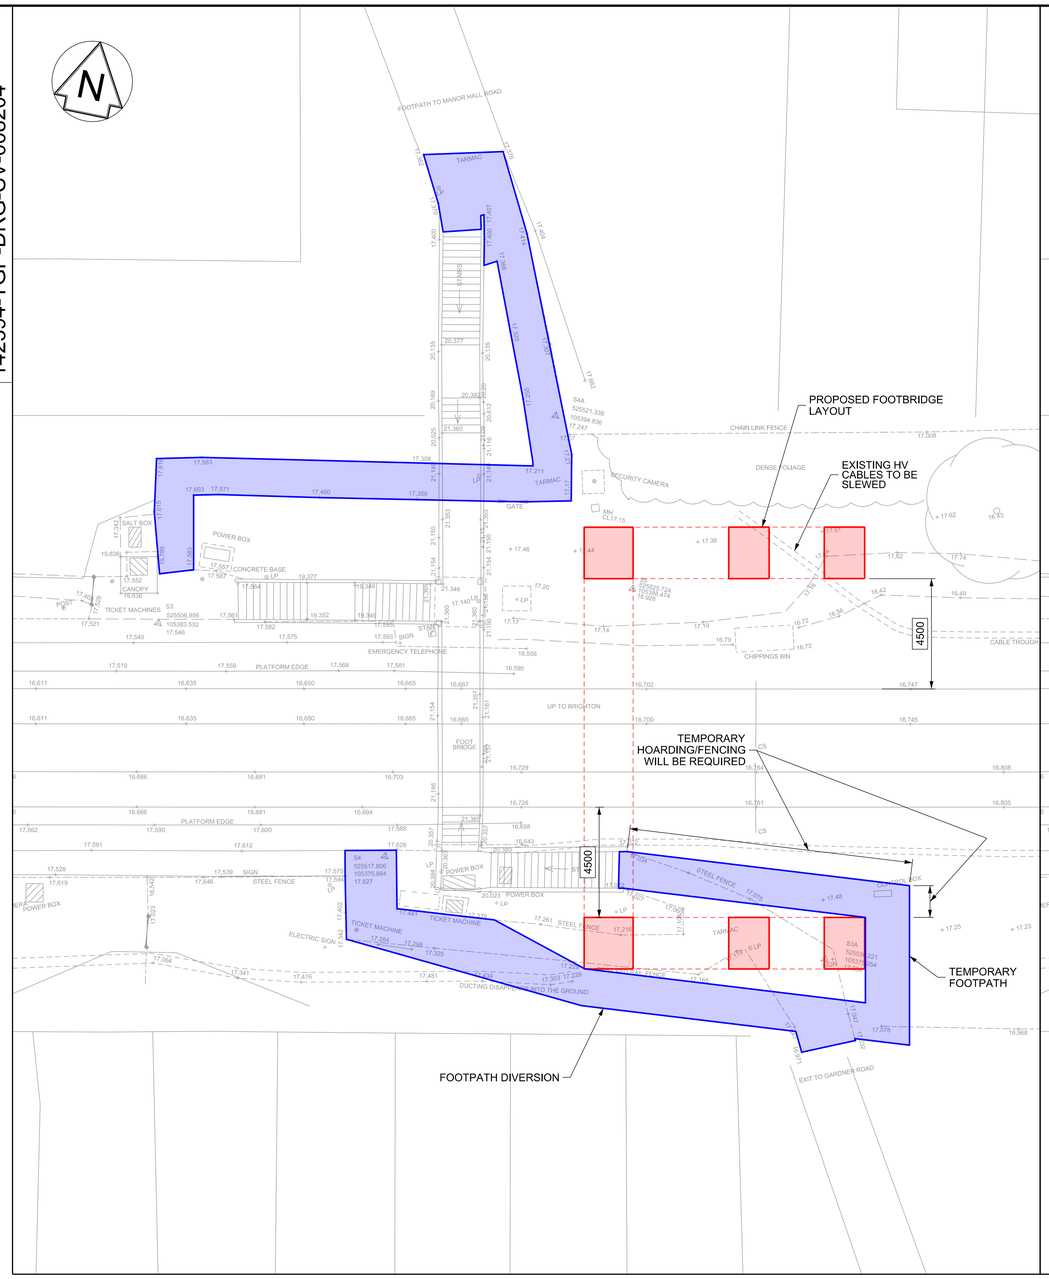

OPTION 4 DURING CONSTRUCTION PLAN

SCALE 1:125

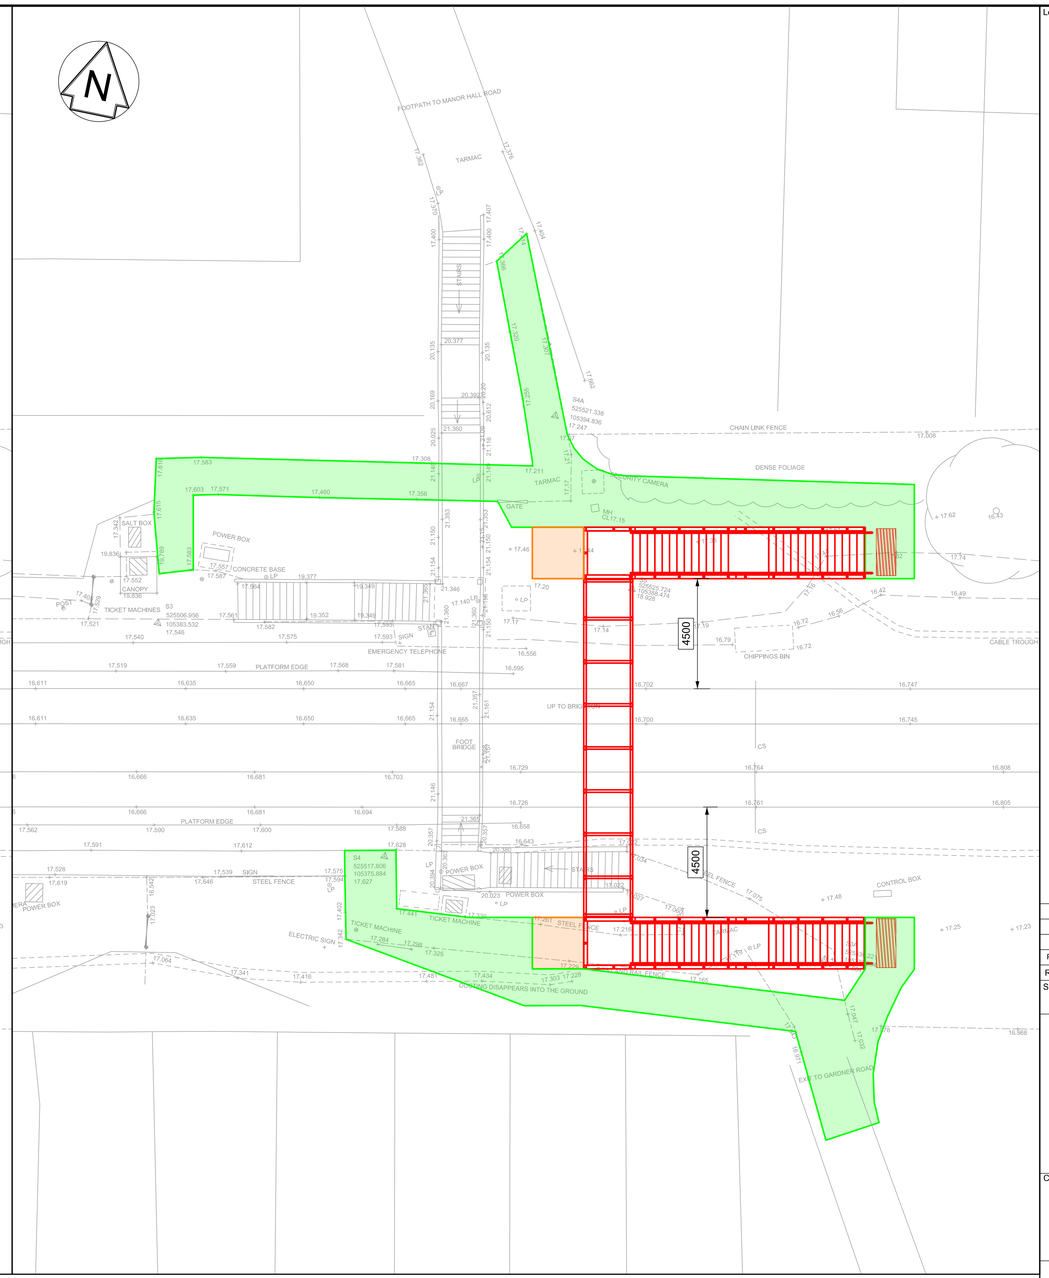

OPTION 4 FINAL ARRANGEMENT PLAN

SCALE 1:125

OPTION 4 CONSTRUCTION SEQUENCE:

1. ADJUST FOOTPATH ON SOUTH SIDE TO ALLOW CONSTRUCTION OF BRIDGE/STAIRS FOUNDATIONS. TEMPORARY HOARDING / FENCE WILL BE REQUIRED ON TRACK SIDE TO PROTECT PEDESTRIANS.
2. CONSTRUCT PAD FOUNDATIONS FOR FOOTBRIDGE AND STAIRS (TYPE OF FOUNDATIONS T.B.C. FURTHER TO SI INVESTIGATION)
3. INSTALL TRESTLES AND STEEL SUPPORTS FOR BRIDGE & MID LANDINGS
4. INSTALL NORTH AND SOUTH STAIRS.
5. DURING POSSESSION REMOVE EXISTING SOUTH STAIR AND LIFT FOOTBRIDGE MAIN SPAN.
6. ADJUST NORTH AND SOUTH FOOTPATH TO SERVE PROPOSED STAIRS.
7. REMOVE EXISTING BRIDGE AND NORTH PLATFORM STAIRS AND MAKE GOOD.

Legend/Notes

1. ALL DIMENSIONS ARE IN MILLIMETRES UNLESS NOTED OTHERWISE.
2. TOPOGRAPHICAL SURVEY HAS BEEN TAKEN FROM DRAWING SCS/0623C/14/001 REV B CARRIED OUT BY SCS LTD.
3. DRAWING TO BE USED FOR THE PURPOSE OF LOCATING PROPOSED FOOTBRIDGE ONLY.
4. FOR TYPICAL PROPOSED FOOTBRIDGE ELEVATIONS REFER TO DRAWING 142394-TGP-DRG-CV-008203.

KEY:

- FOUNDATIONS OF PROPOSED STRUCTURE
- FOOTPATH DURING CONSTRUCTION
- FOOTPATH FINAL POSITION
- LIFT PROVISION

Rev	Date	Description of Revisions	Drawn	Chkd	Appr
P01	05/08/15	FOR INFORMATION	JGB	AN	AJW

Status: FOR INFORMATION — S2

NetworkRail

Contractor(s)

Tony Gee

Tony Gee and Partners LLP
Hardy House
140 High Street
Esher, Surrey
KT10 9QJ
Tel: 01372 461600
www.tonygee.com
Consulting Civil, Structural and Geotechnical Engineers

bam nuttall

Project

SUSSEX ROUTE CP5 MFF
142394 - FISHERSGATE STATION
FOOTBRIDGE REPLACEMENT

Drawing Title

OPTION 4
FOOTBRIDGE ARRANGEMENT

Designed	A. CHAN	Signed	Date 05/08/15
Drawn	J. BRADLEY	Signed	Date 05/08/15
Checked	A. NEEMA	Signed	Date 05/08/15
Approved	A. WESTLAKE	Signed	Date 05/08/15
Scale(s)	AS SHOWN	ELR & Mileage	BLI1 03m 47ch
Alternative Reference	C114092-008	Sheet	1 of 1
Drawing Number	142394-TGP-DRG-CV-008204	Revision	P01

Sheet Size A1 594 x 841