
Drawing Number
142394-TGP-DRG-CV-008305

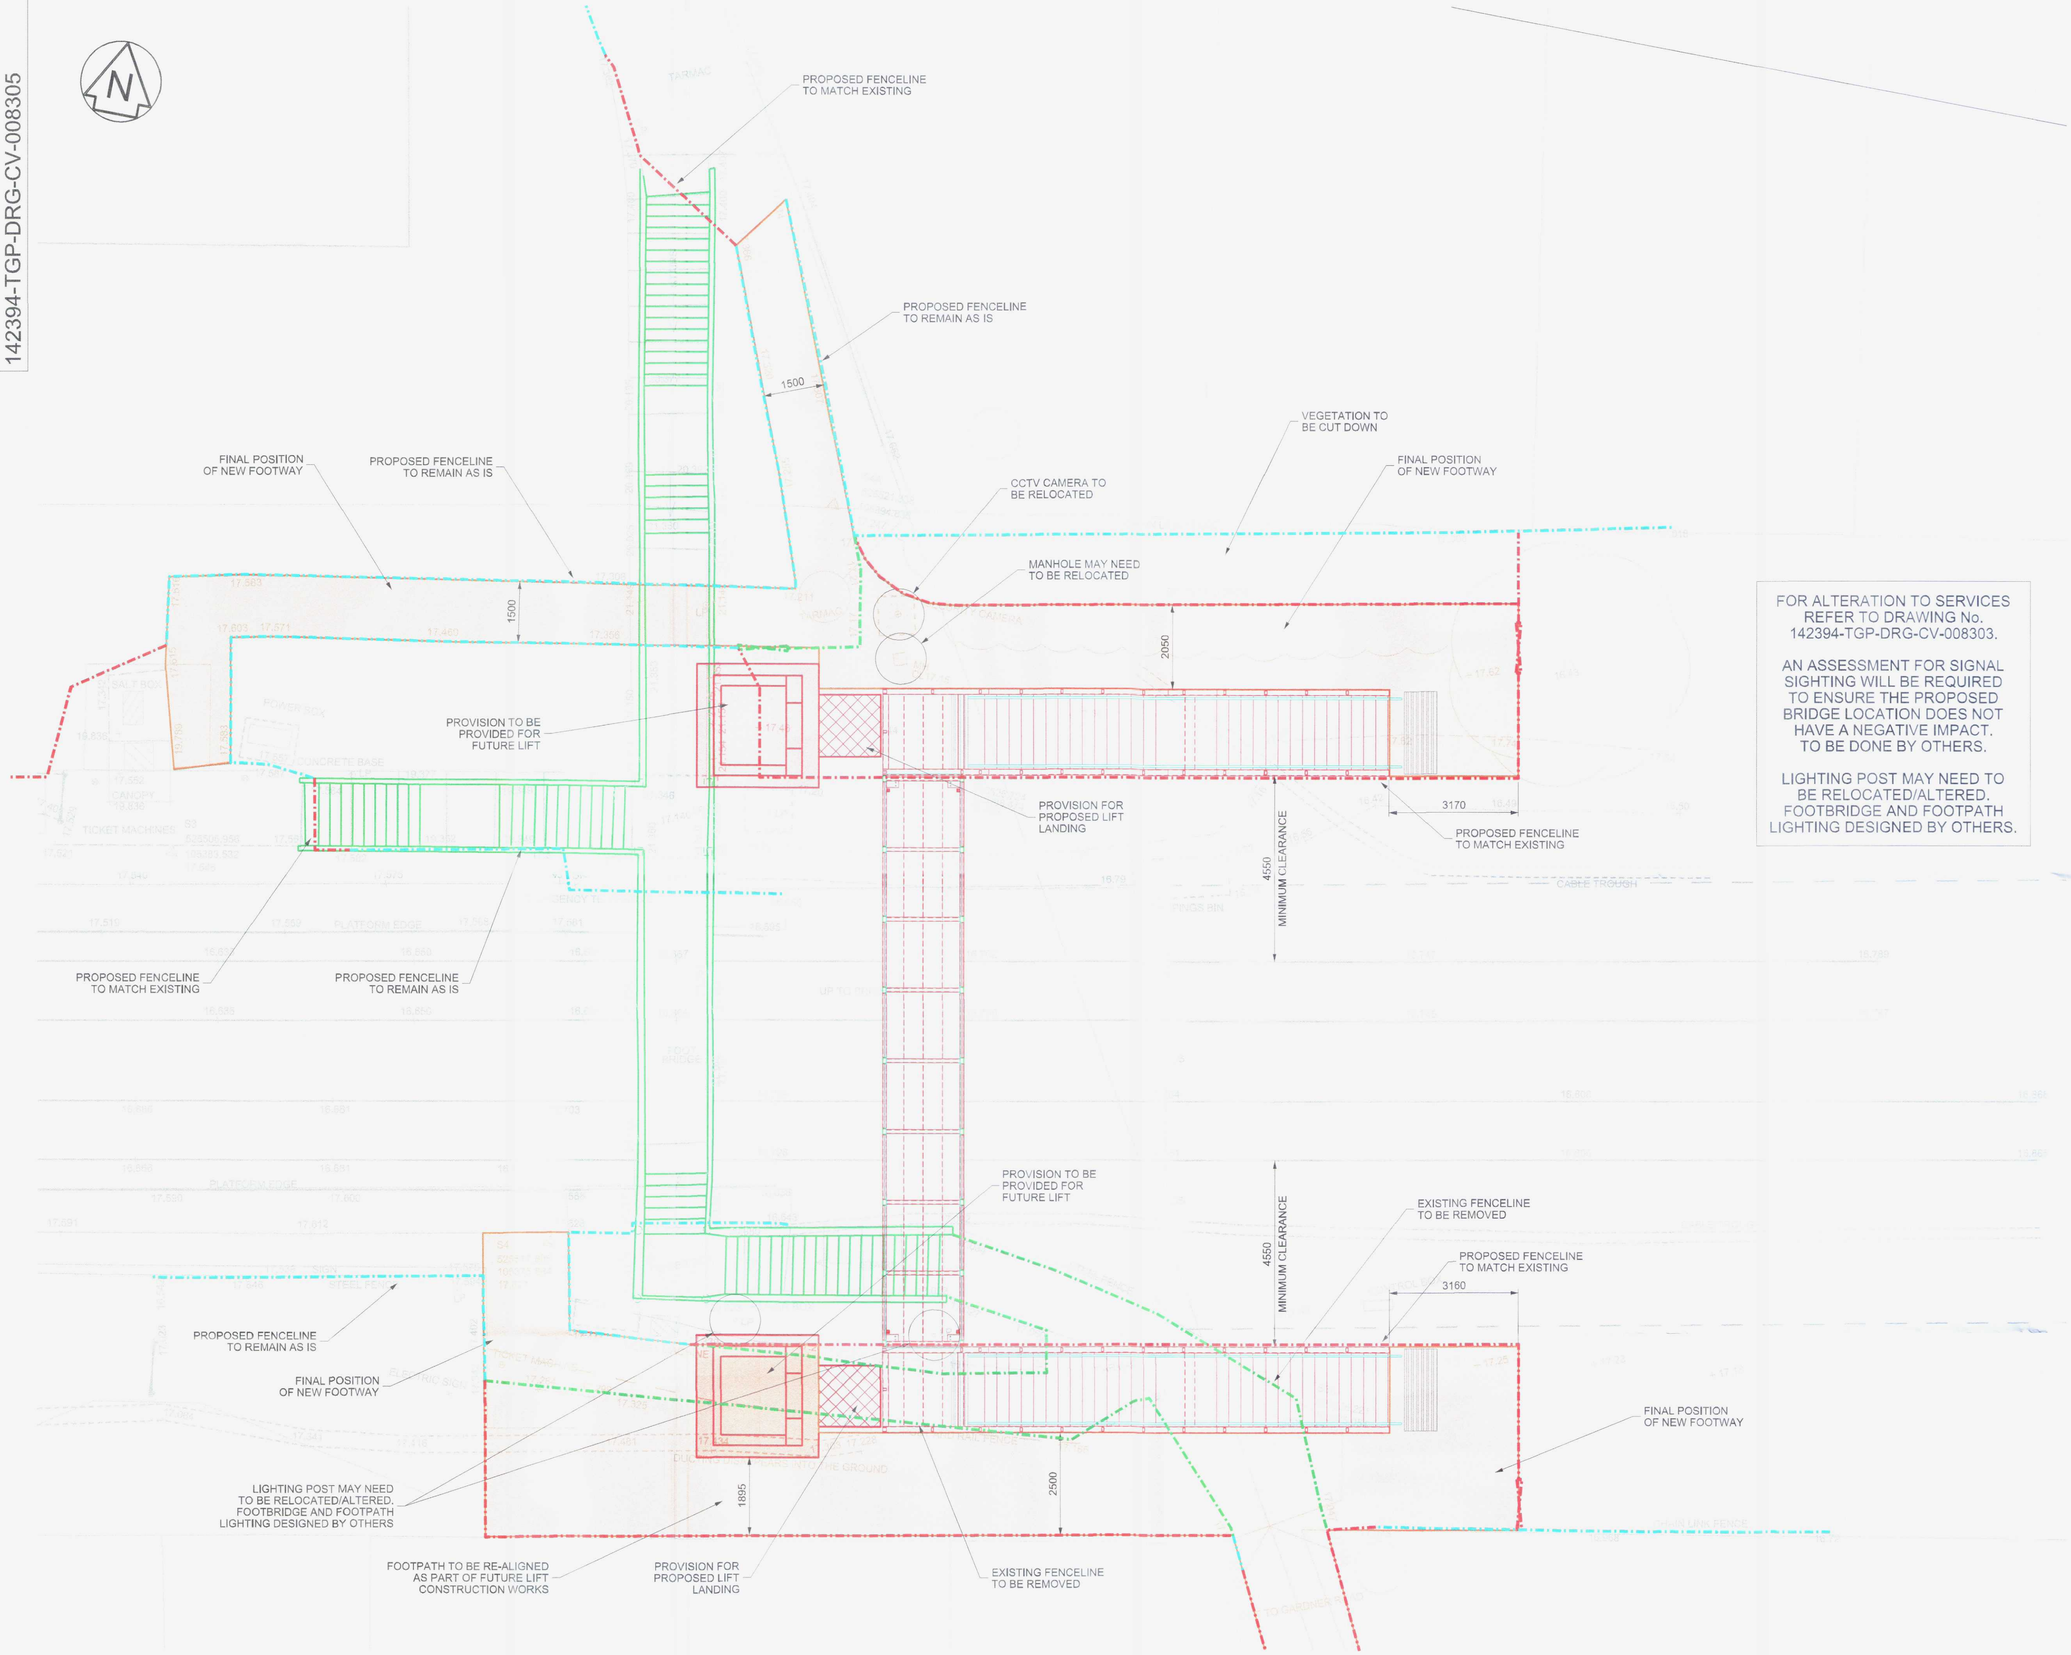

ELEMENTS TO BE REMOVED/ALTERED ABOVE GROUND LEVEL
SCALE 1:75

FOR ALTERATION TO SERVICES REFER TO DRAWING No. 142394-TGP-DRG-CV-008303.

AN ASSESSMENT FOR SIGNAL SIGHTING WILL BE REQUIRED TO ENSURE THE PROPOSED BRIDGE LOCATION DOES NOT HAVE A NEGATIVE IMPACT. TO BE DONE BY OTHERS.

LIGHTING POST MAY NEED TO BE RELOCATED/ALTERED. FOOTBRIDGE AND FOOTPATH LIGHTING DESIGNED BY OTHERS.

Legend/Notes

1. ALL DIMENSIONS SHOWN ON THIS DRAWING ARE IN MILLIMETRES UNLESS NOTED OTHERWISE.
2. ALL LEVELS SHOWN ON THIS DRAWING ARE IN METRES UNLESS NOTED OTHERWISE. THE SURVEY HAS BEEN COMPUTED AND DRAWN ABOUT THE ORDNANCE SURVEY NATIONAL GRID. THE SURVEY WAS UNDERTAKEN BY STUART CALLAGHAN SURVEYORS LIMITED IN JULY 2015.
3. FOOTPATHS TO BE CONSTRUCTED IN TARMAC OR SIMILAR APPROVED.

ADUR & WORTHING PLANNING SERVICES
PLAN AWDM/1603/15
DATE VALID - 3 NOV 2015

KEY LEGEND

- EXISTING FENCE TO REMAIN AS IS:-
- EXISTING FENCE TO BE REMOVED:-
- PROPOSED FENCE LINE TO MATCH EXISTING:-

Rev	Date	Description of Revisions	Drawn	Chkd	Appr
P01	10/09/15	FOR APPROVAL	DJB	AN	AJW

Status: FOR APPROVAL — S3

NetworkRail

Contractor(s)
Tony Gee
Tony Gee and Partners LLP
Henry House
140 High Street
Esher Surrey
KT10 9QZ
Tel: 01372 481600
www.tonygee.com
Consulting Civil, Structural and Geotechnical Engineers

bam nuttall

Project
SUSSEX ROUTE CP5 MFF
142394 - FISHERSGATE STATION
FOOTBRIDGE REPLACEMENT

Drawing Title
PROPOSED GENERAL ARRANGEMENT
ANCILLARY CIVILS WORKS

Designed	A. CHAN	Signed	Date 28/08/15
Drawn	D. BENSLEY	Signed	Date 28/08/15
Checked	A. NEAMA	Signed	Date 09/09/15
Approved	A. WESTLAKE	Signed	Date 09/09/15

Scale(s): AS SHOWN
ELR & Mileage: BLI1 03m 47ch
Alternative Reference: C114092-008
Sheet: 1 of 1
Drawing Number: 142394-TGP-DRG-CV-008304
Revision: P01

Sheet Size A1 594 x 841