ADUR & WORTHING
PLANNING SERVICES

PLAN	AWDM/1250/16
DATE VALID	-3 JAN 2017

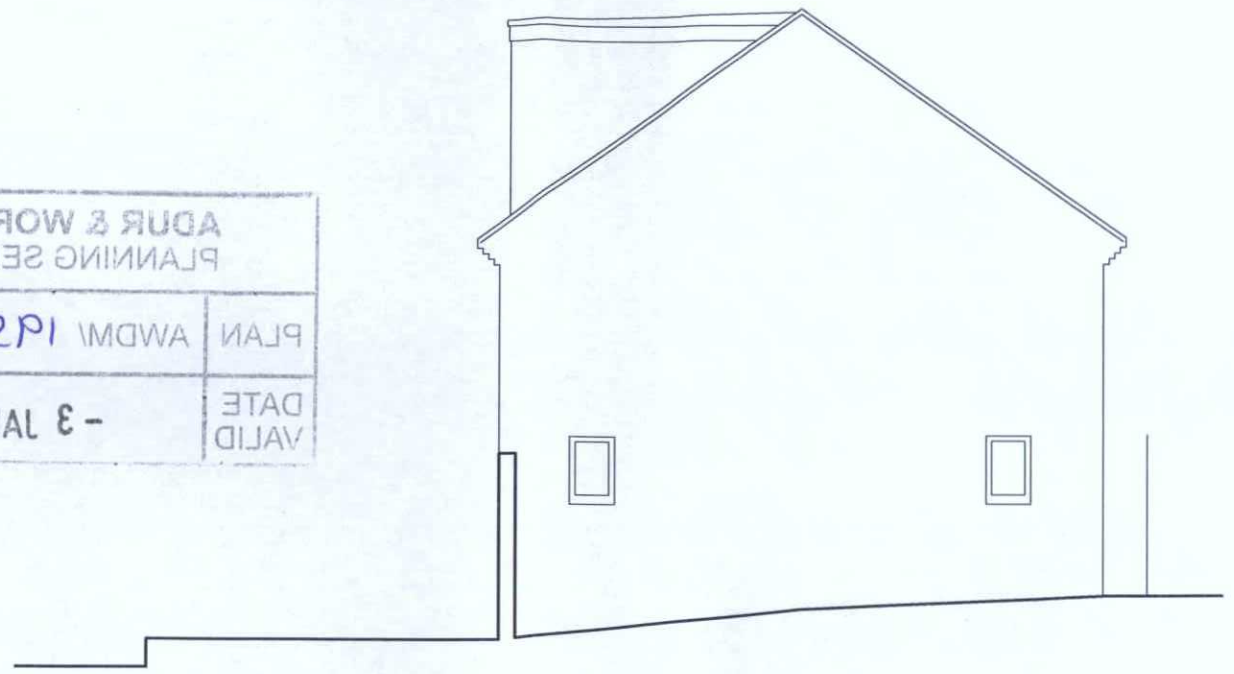

Side (North) Elevation @ 1:100



Rear (West) Elevation @ 1:100

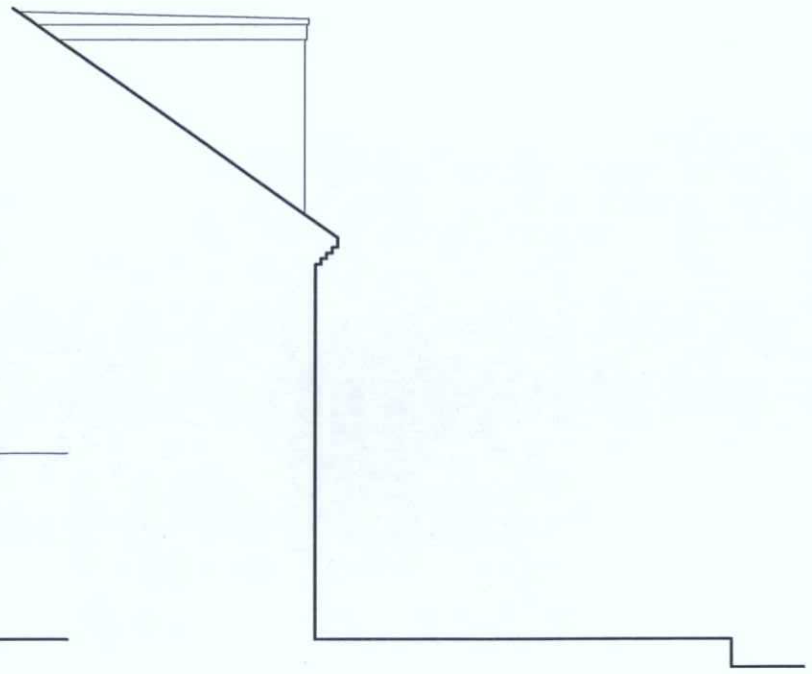

Side (South) Elevation @ 1:100

0 1 2 3 5m 10m

Scale 1:100

Rev	Description	Date

Job Reference
Rear Extension
7 Paythorne Close
Southwick

Client
Mr & Mrs Brooks

Drawing Title
As Existing

Drawing No
ADC705/04

Rev

Date	Scale	Dwg Size	Plot Style	Drawn	Checked
24.11.16	1:100	A3	ADCgreyscale	AD	AD

All dimensions to be checked on site and do not scale from this drawing. This drawing should be approved by Local Authority Building Control or other appropriate checking authority prior to commencement of work. This drawing should not be reproduced without the prior consent of the author

ADC Alistair Dodd Consulting

Architectural Services

72a Beaconsfield Road . Brighton . East Sussex . BN1 6DD
Tel: 01273 689466
Email: info@addcbrighton.co.uk
WWW.addcbrighton.com

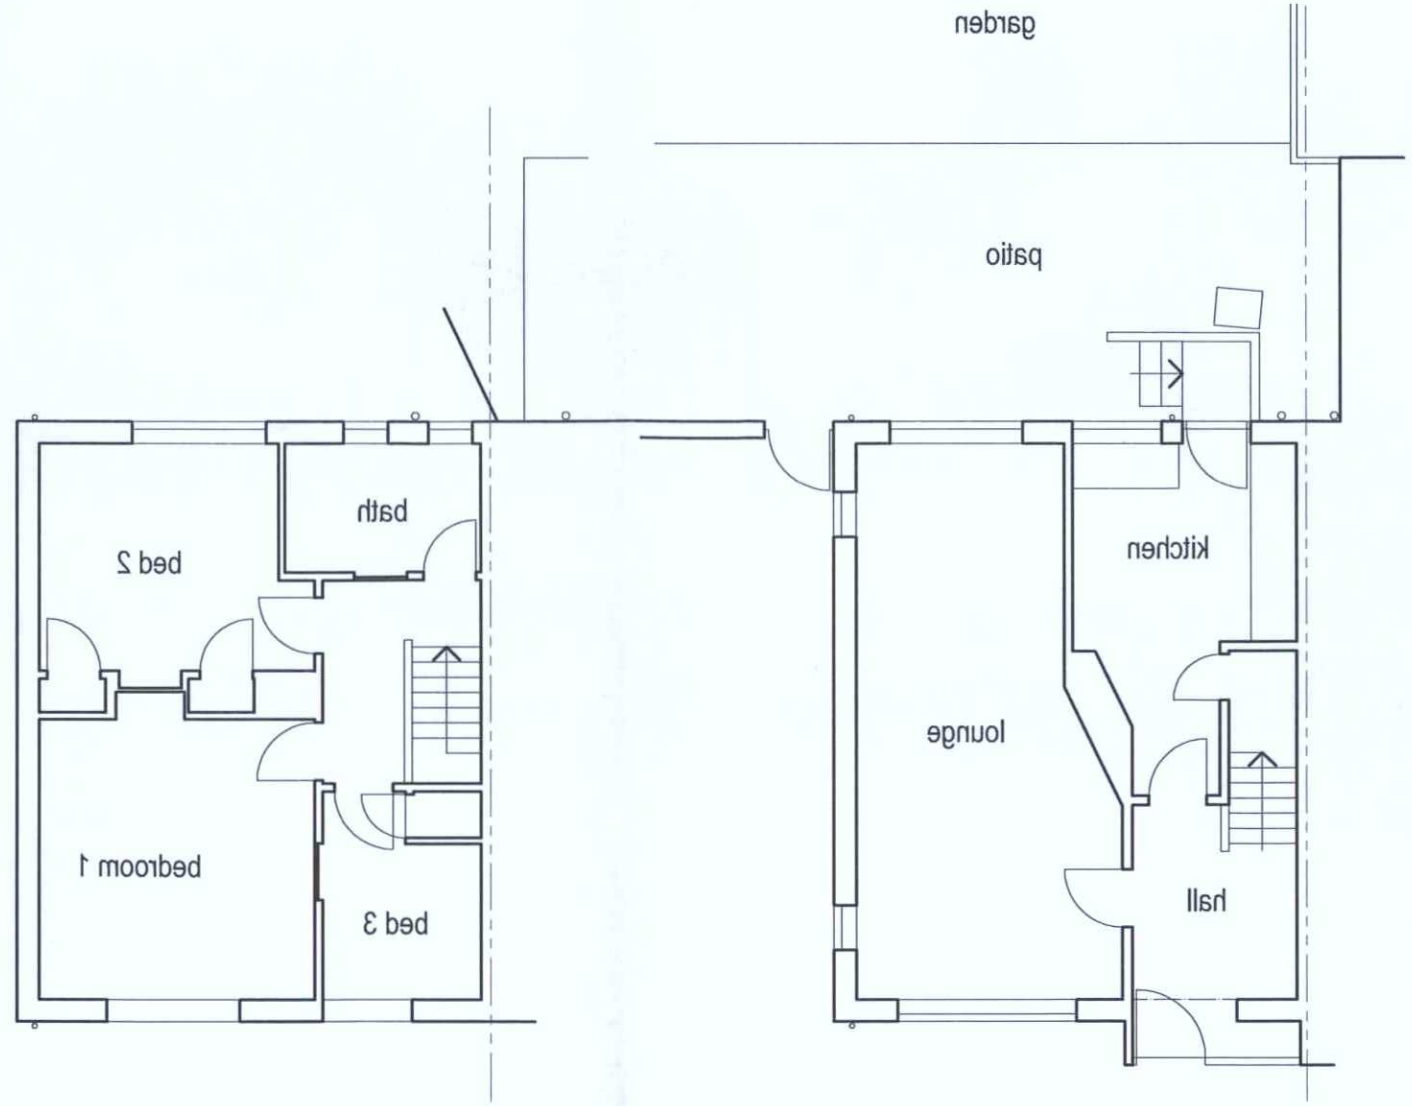

First Floor Plan @ 1:100

Ground Floor Plan @ 1:100

N