Ground Floor Plan @ 1:100

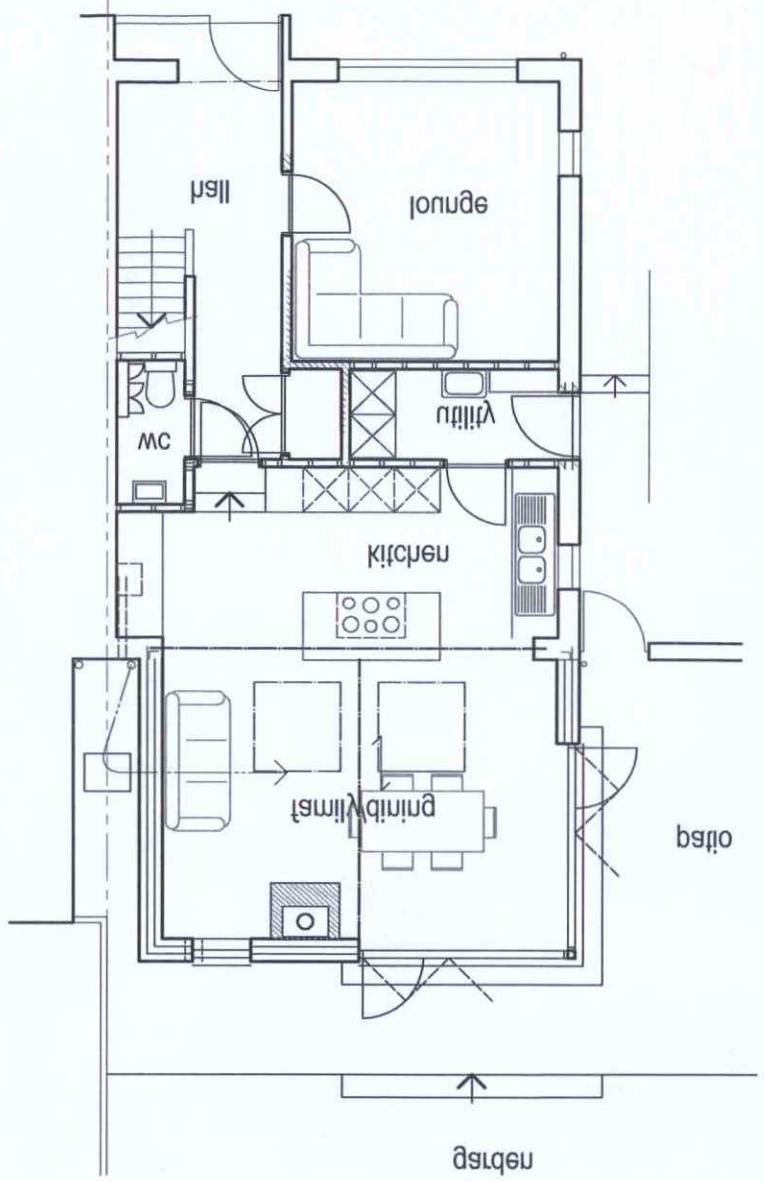

First Floor Plan @ 1:100

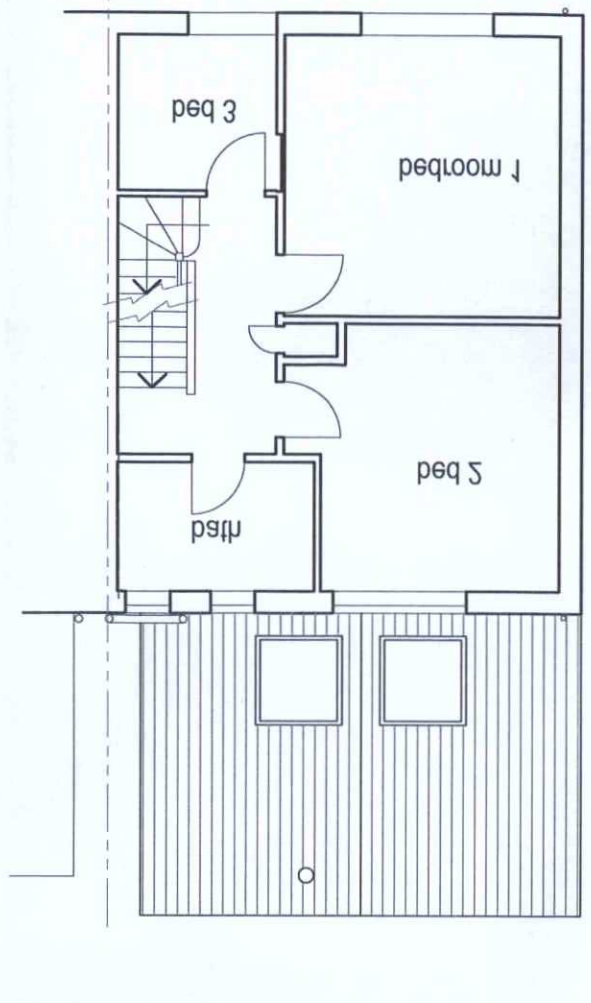

N

Scale 1:100

0 1 2 3 4m 10m

Rev	Description	Date
A	Patio lowered to 225mm	03.01.17

Job Reference: Rear Extension, 7 Weythorne Close, Southwick

Client: Mr & Mrs Brooks

Drawing No: ADC102\03 Rev: A

Drawing Title: Proposal

Date	Scale	Dwg Size	Plot Style	Drawn	Checked
24.11.16	1:100	A3	ADCgreyscale	AD	AD

~~All dimensions to be checked on site and do not scale from this drawing. This drawing should be approved by local Authority Building Control or other appropriate checking authority prior to commencement of work. This drawing should not be reproduced without the prior consent of the author.~~

ADC Consulting
Alistair Dodd
Architectural Services
152a Beaconsfield Road · Brighton · East Sussex · BN1 6DD
Tel: 01273 668488
Email: info@adcbrighton.co.uk
www.adcbrighton.com

Side (South) Elevation @ 1:100

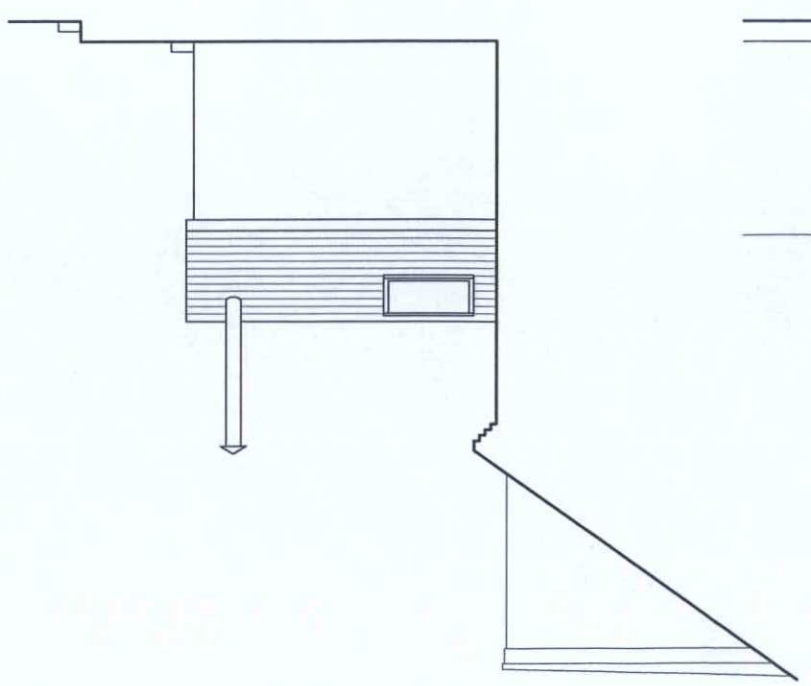

Rear (West) Elevation @ 1:100

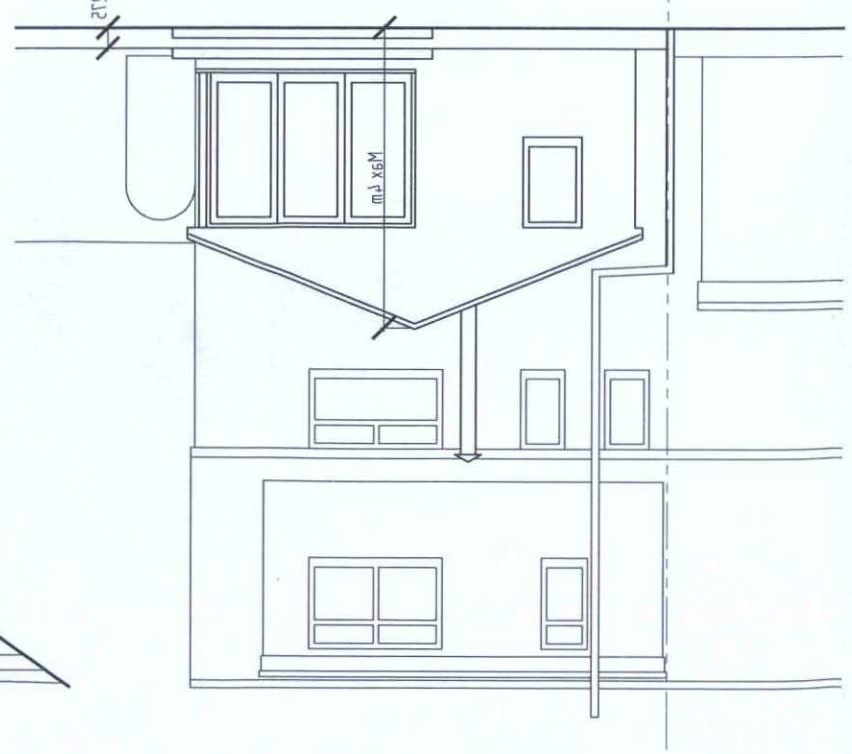

Side (North) Elevation @ 1:100

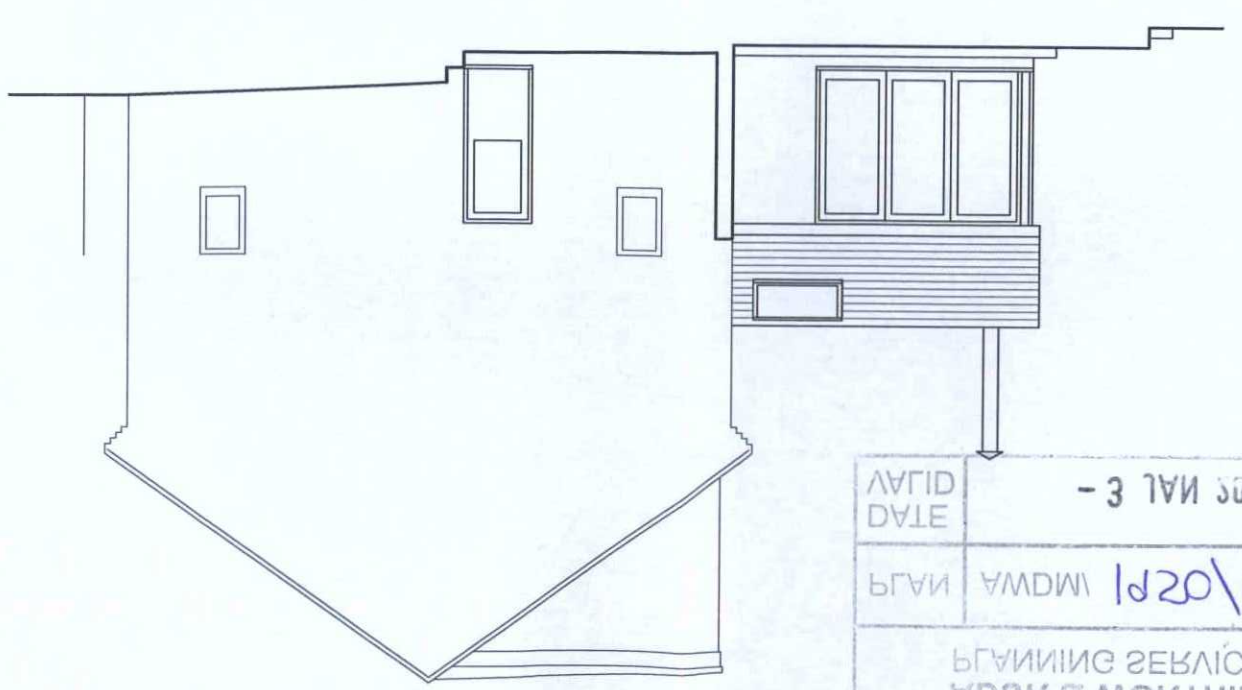

PLANNING SERVICES
ADUR & WORTHING
PLAN | AWDM/1250/16
VALID DATE | - 3 JAN 2017