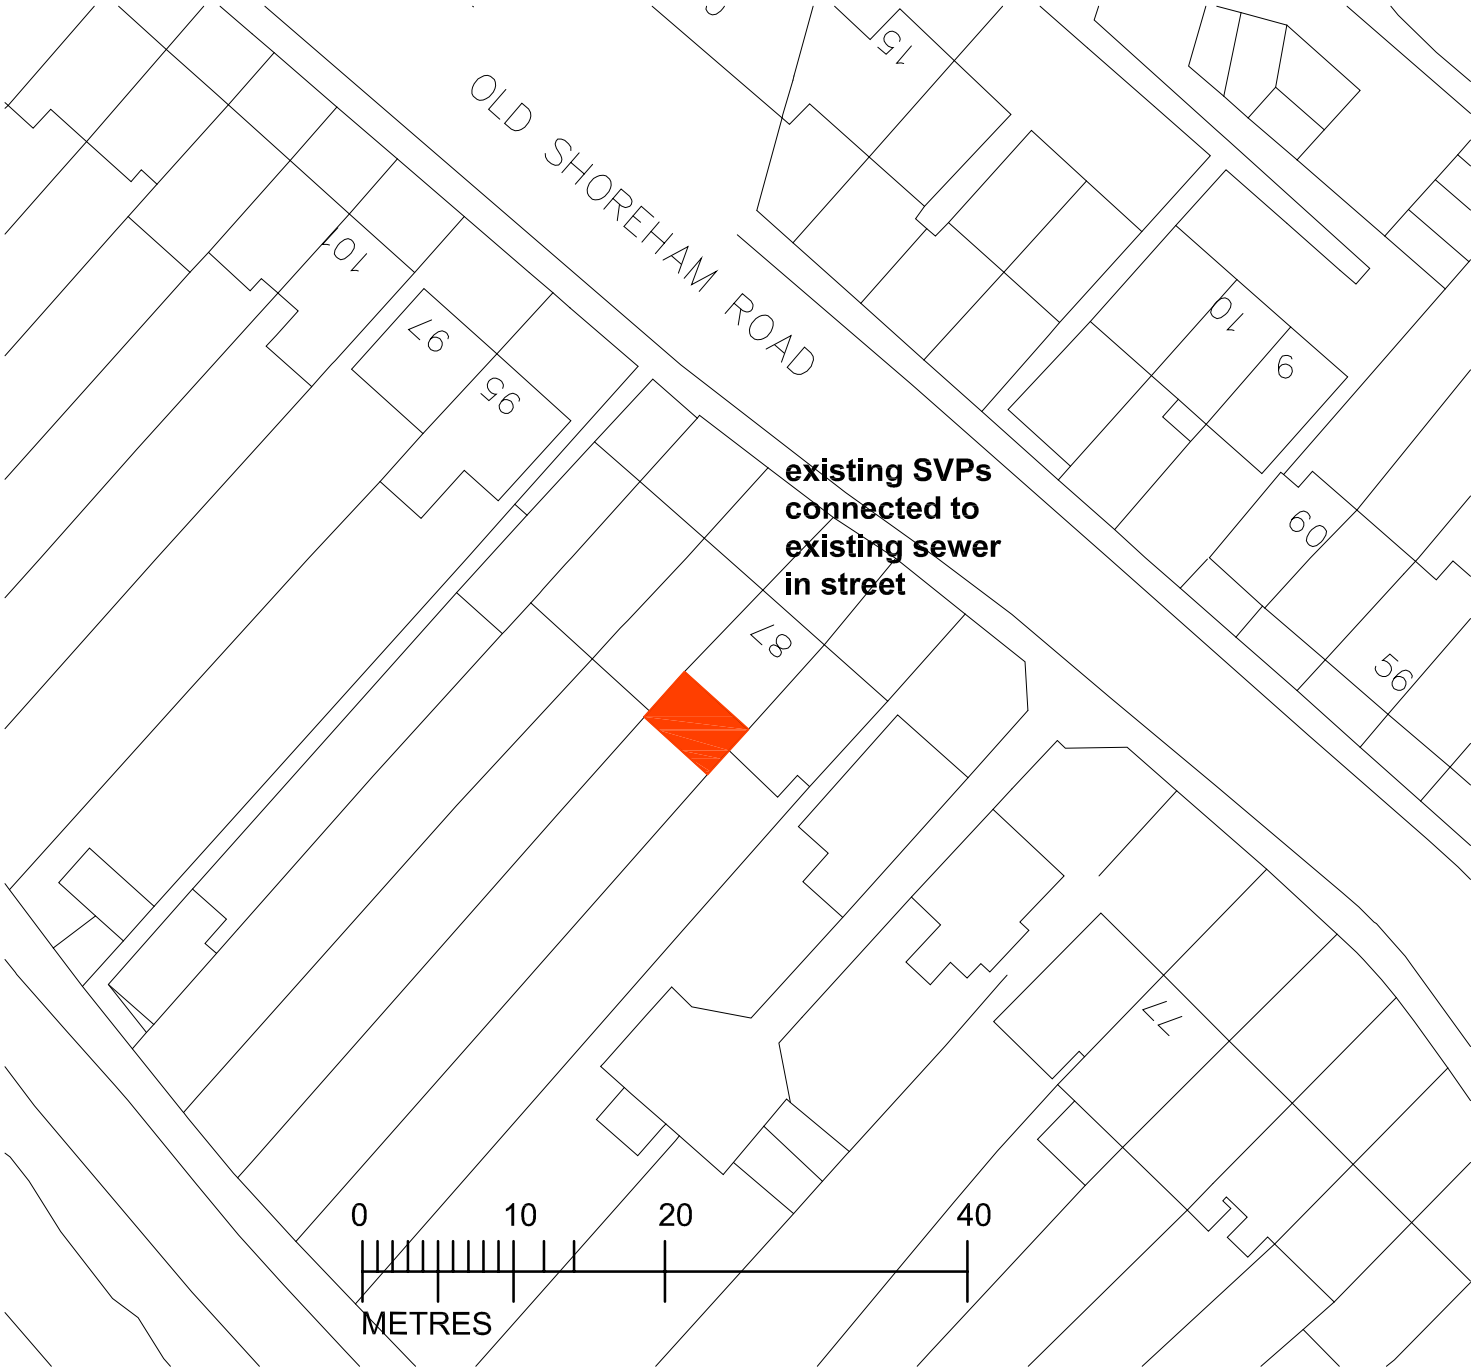

PROPOSED GARDEN EXTENSION,
87 OLD SHOREHAM ROAD, SHOREHAM BY SEA,
WEST SUSSEX, BN43 5TF

BLOCK PLAN

DRAWING NO. 02

SCALE 1:500

DRAWN BY RR 30-11-2016

RICHARD ROBINSON RIBA
RR ARCHITECTS, 3 PACIFIC COURT, RIVERSIDE
SHOREHAM BY SEA BN43 5RW
01273 452 634 07860 632 542
E-MAIL richard@rr-architects.co.uk

NORTH

