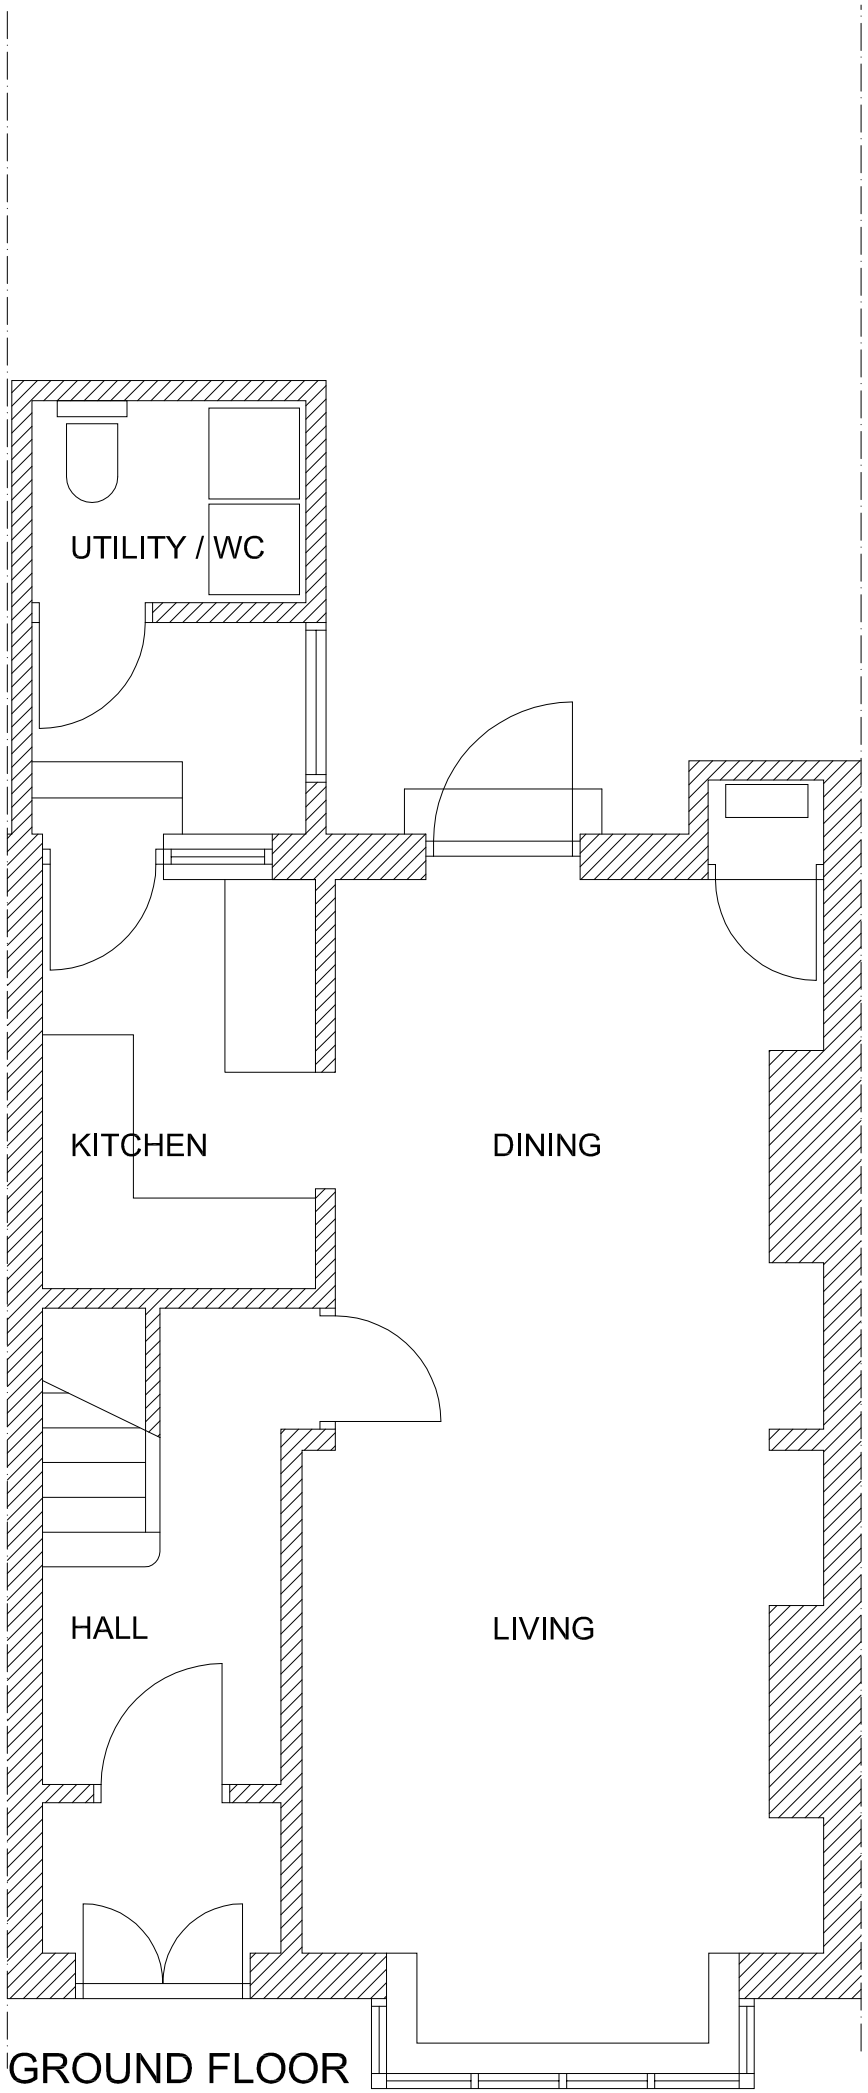

GROUND FLOOR
PLAN AS EXISTING

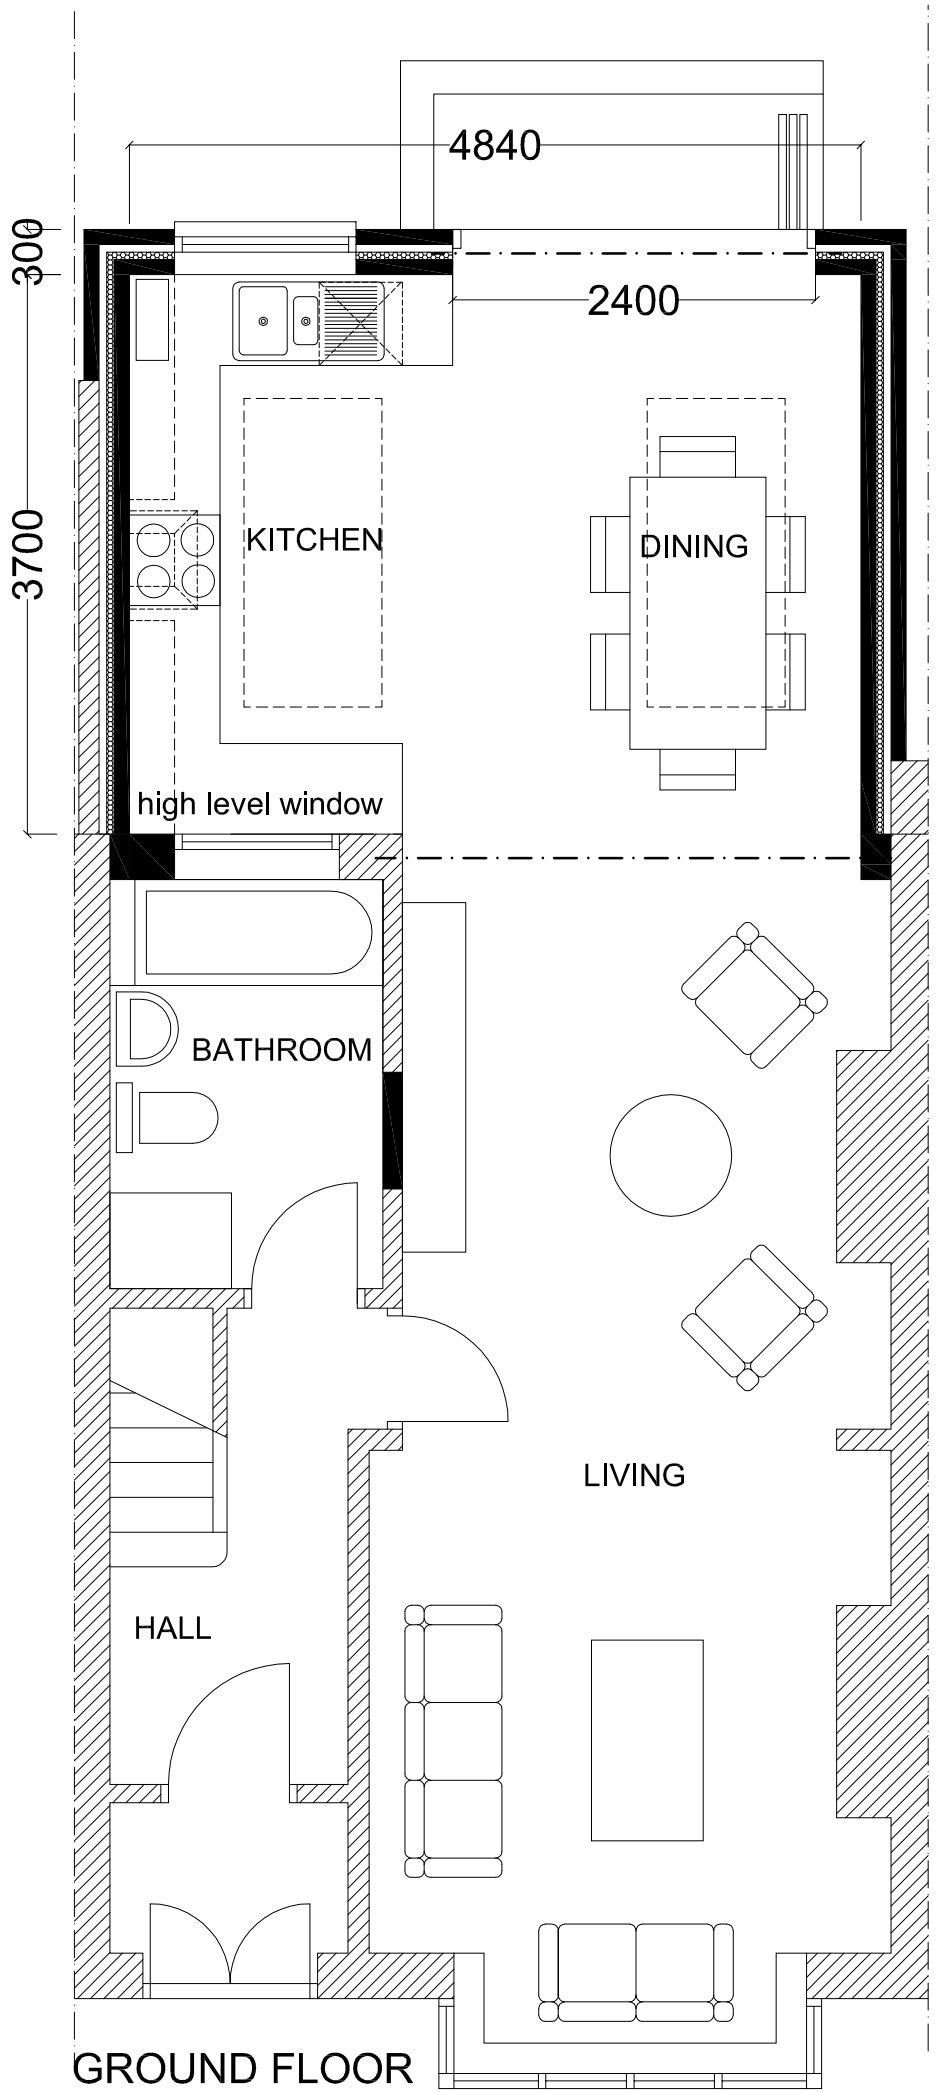

GROUND FLOOR
PLAN AS PROPOSED

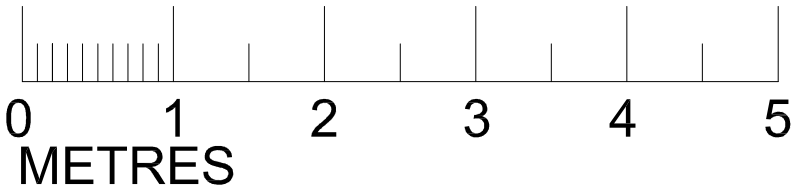

REV A NEW EXTERNAL STEPS SHOWN — RR DEC 8TH 2016

PROPOSED GARDEN EXTENSION
87 OLD SHOREHAM ROAD
SHOREHAM BY SEA BN43 5TF

DRAWING NO. 20

SCALE 1:50 @A3

PLANS AS EXISTING AND AS PROPOSED

DRAWN BY RR 24-11-16

RICHARD ROBINSON RIBA

RR ARCHITECTS
3 PACIFIC COURT, RIVERSIDE
SHOREHAM BY SEA
BN43 5AG
01273 452 634 07860 632 542
E-MAIL richard@rr-architects.co.uk

NORTH

