




0. Proposed Ground Floor Plan 1:100

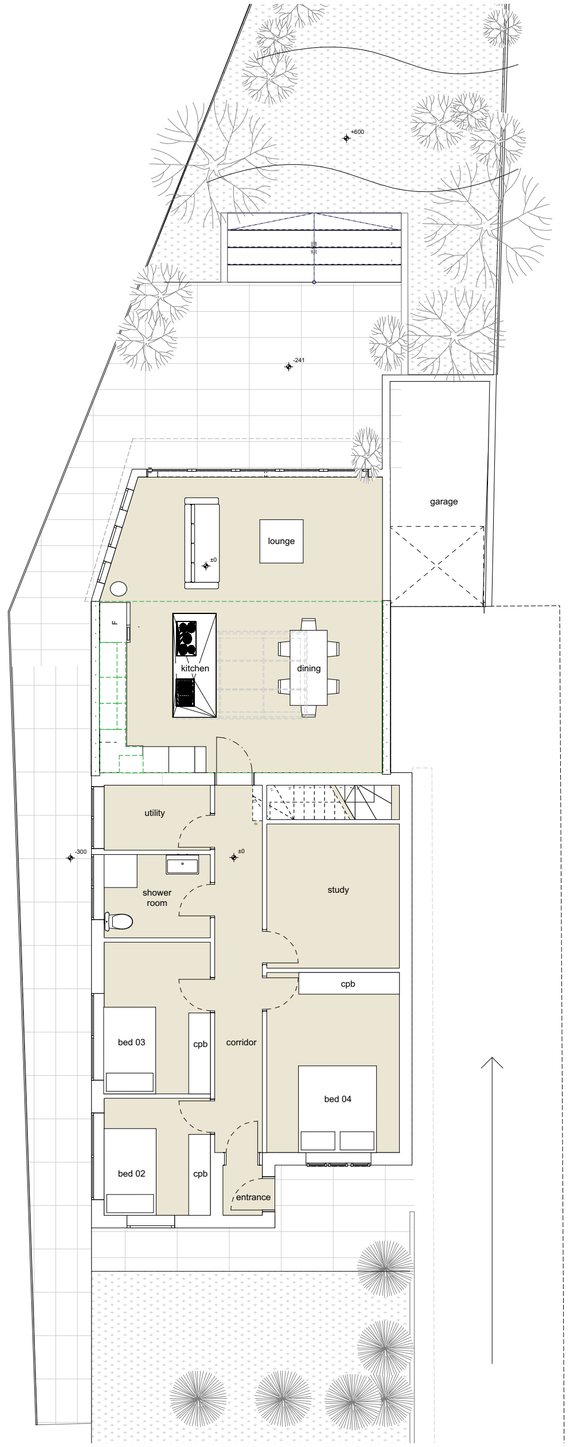


1. Proposed First Floor Plan 1:100

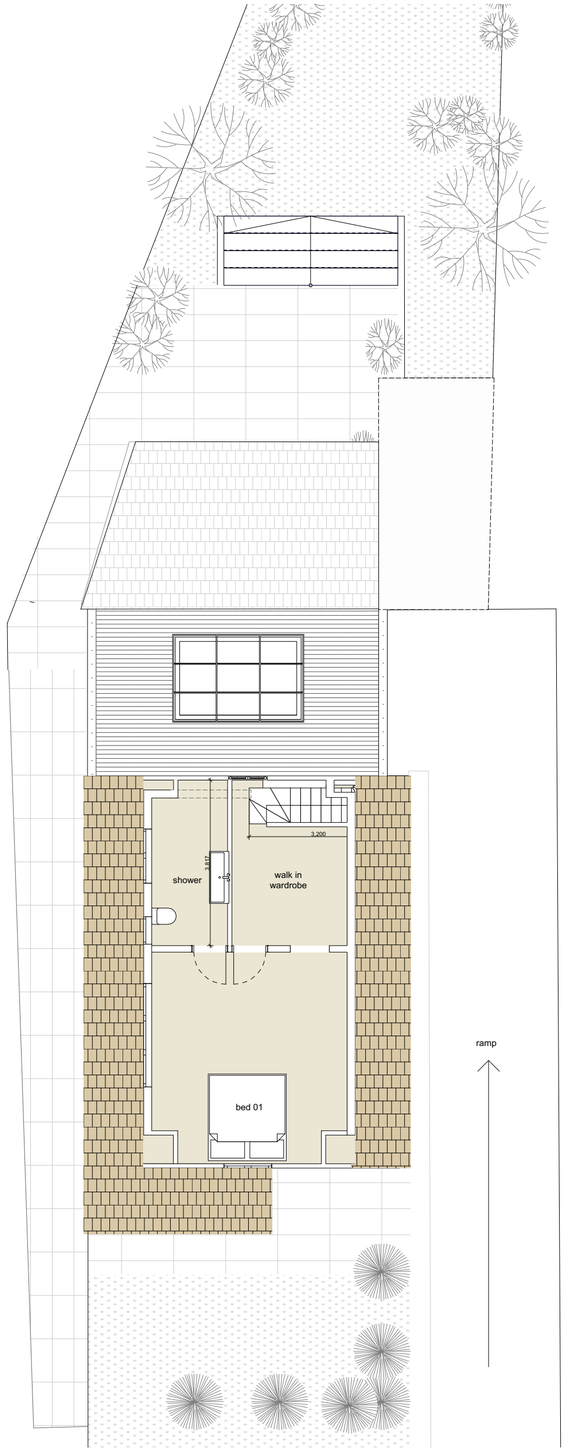


This drawing is Copyright and shall not be produced nor used for any other purpose without the written permission of the Designers.
Do not scale this drawing.
The Contractor is responsible for checking all dimensions on site. Report any discrepancies, errors or omissions to the Designers immediately.
The Contractor shall ensure that all goods, materials and workmanship conform with current British Agrément Certificates, British Standards and Building Regulations, and ensure that all works are executed in full compliance with all current Codes of Practice and Regulations in respect of Health & Safety.

Revision History

| RevID | ChID | Change Name | Date |
|---|---|---|---|
| 01 | | | 15/06/2023 |

Company Title

plott 4 architectural design

7 Midway Rd
Brighton
BN2 6BL

1A New Barn rd

1A New Barn Rd
Shoreham
UK
BN43 6HN

Drawing Name
**Proposed Ground Floor Plan, Proposed First Floor Plan**

Drawing Status
**Planning**

Modified by **MC** Date 20/06/23

Checked by **MC** Date 20/06/23

Drawing Scale
**1:100**

Layout ID **02** Revision **01**