0m 1m 2m 3m 4m 5m 6m 7m 8m


0m 10m 20m 30m 40m

ADUR & WORTHING
PLANNING SERVICES

PLAN	AWDM/1019/19
DATE VALID	21 JUN 2019




Existing East Elevation

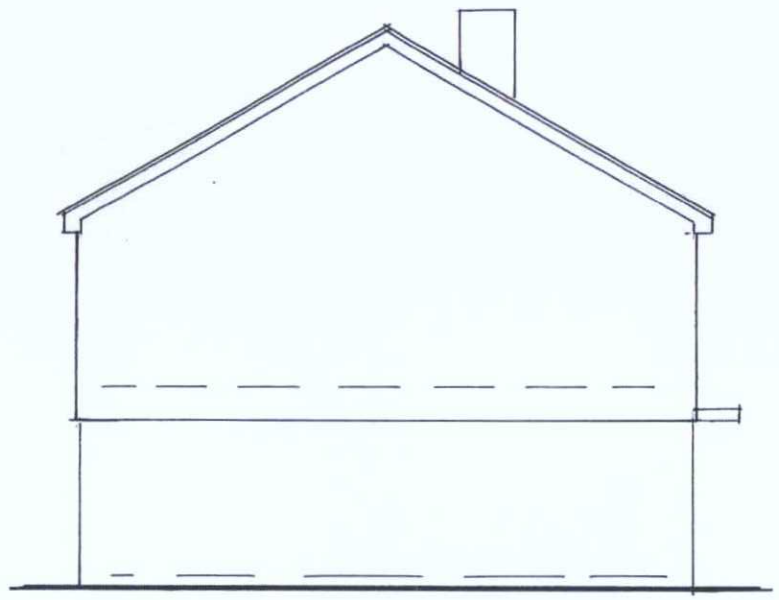


Existing North Elevation



Existing West Elevation

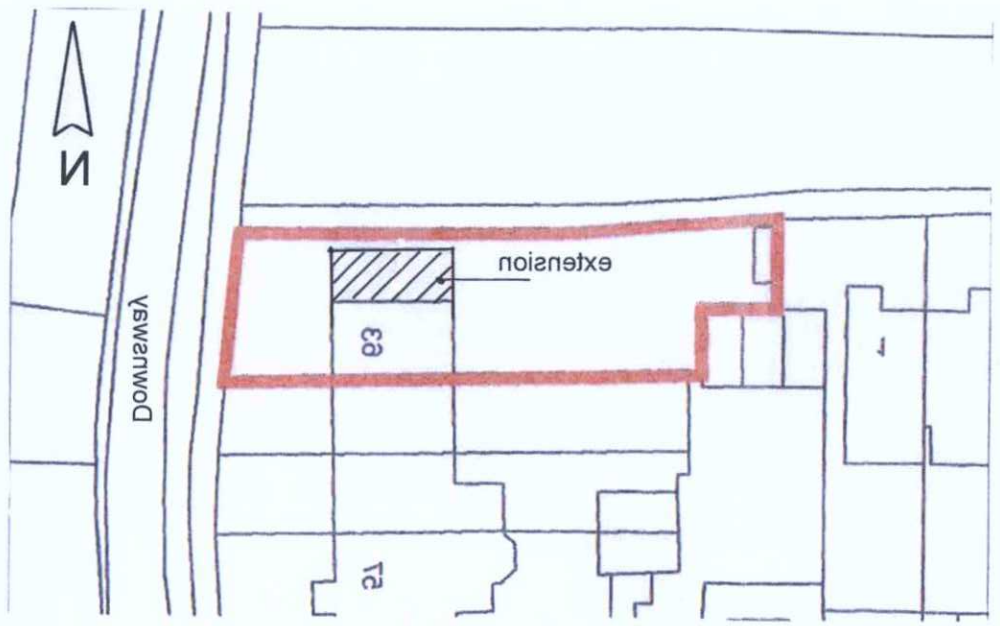

Site & Block Plan

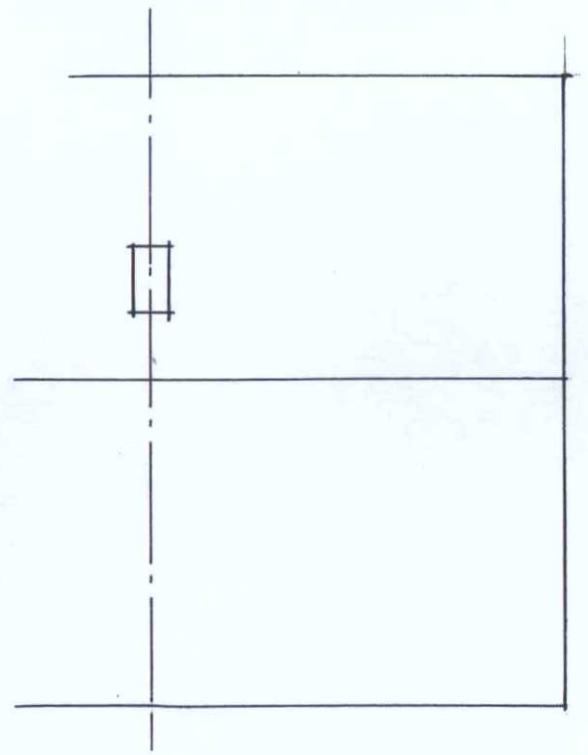

Existing Root Plan

Sussex Building Surveyors Ltd

01903 529583

adk@sussexbuildingsurveyors.com

63 Downsway,
Shoreham-by-Sea,
West Sussex.
BN43 5GN

Two Storey Extension

Existing Elevations, Root Plan, Site & Block Plan

Scale: 1:100 & 1:500
Paper: A3
Date: June 2019
Drg No.: SBS/519/04A

Do not scale except for planning purposes.
All dimensions to be checked on site