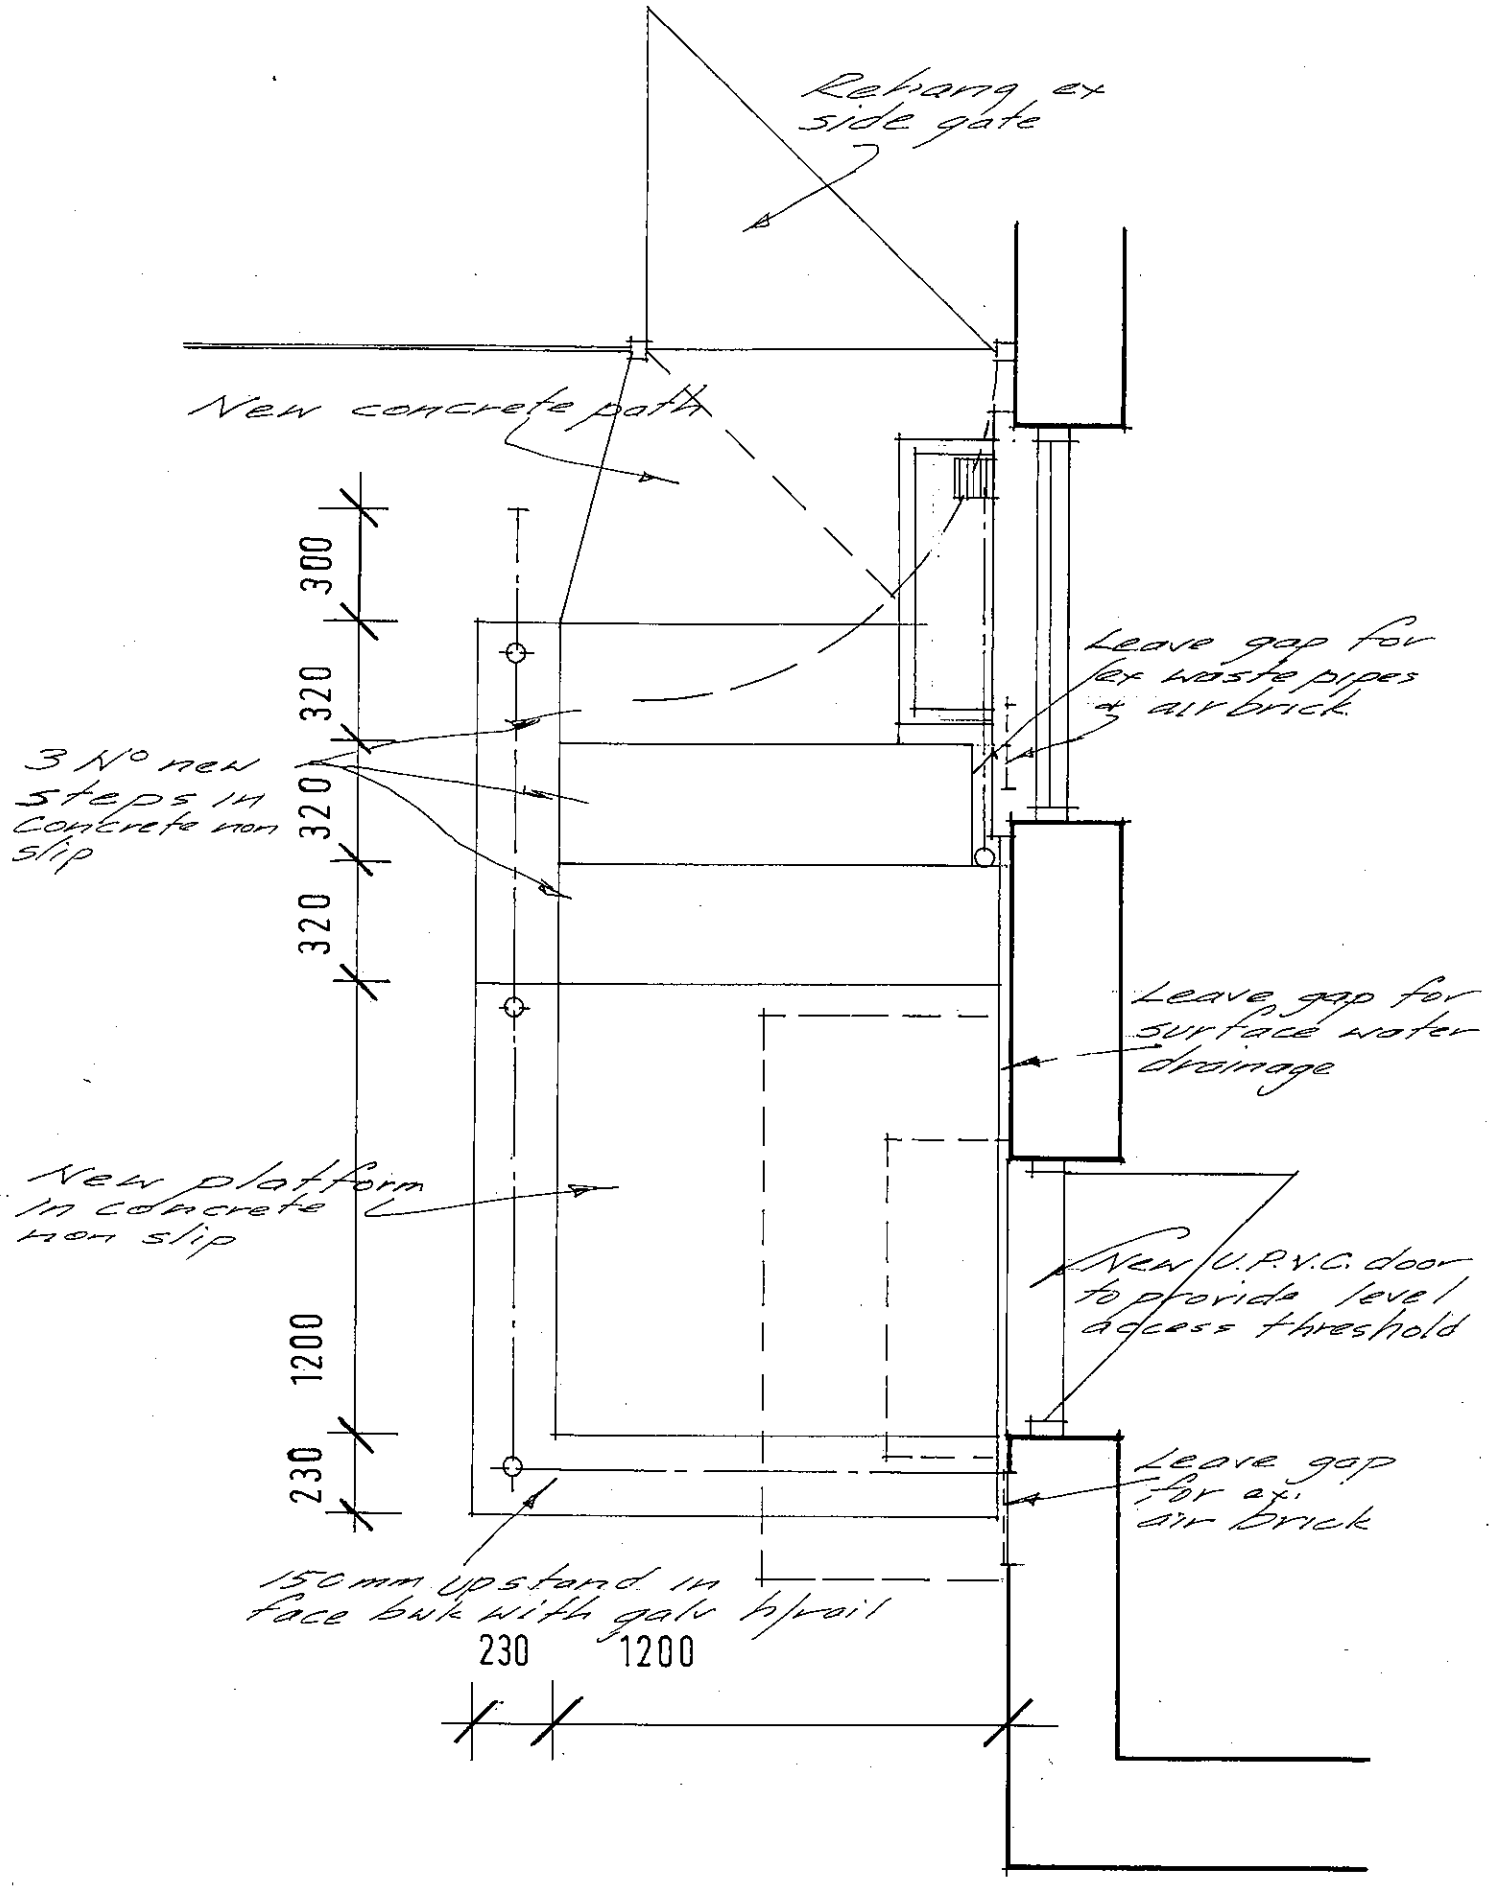

PLAN LAYOUT 1:20

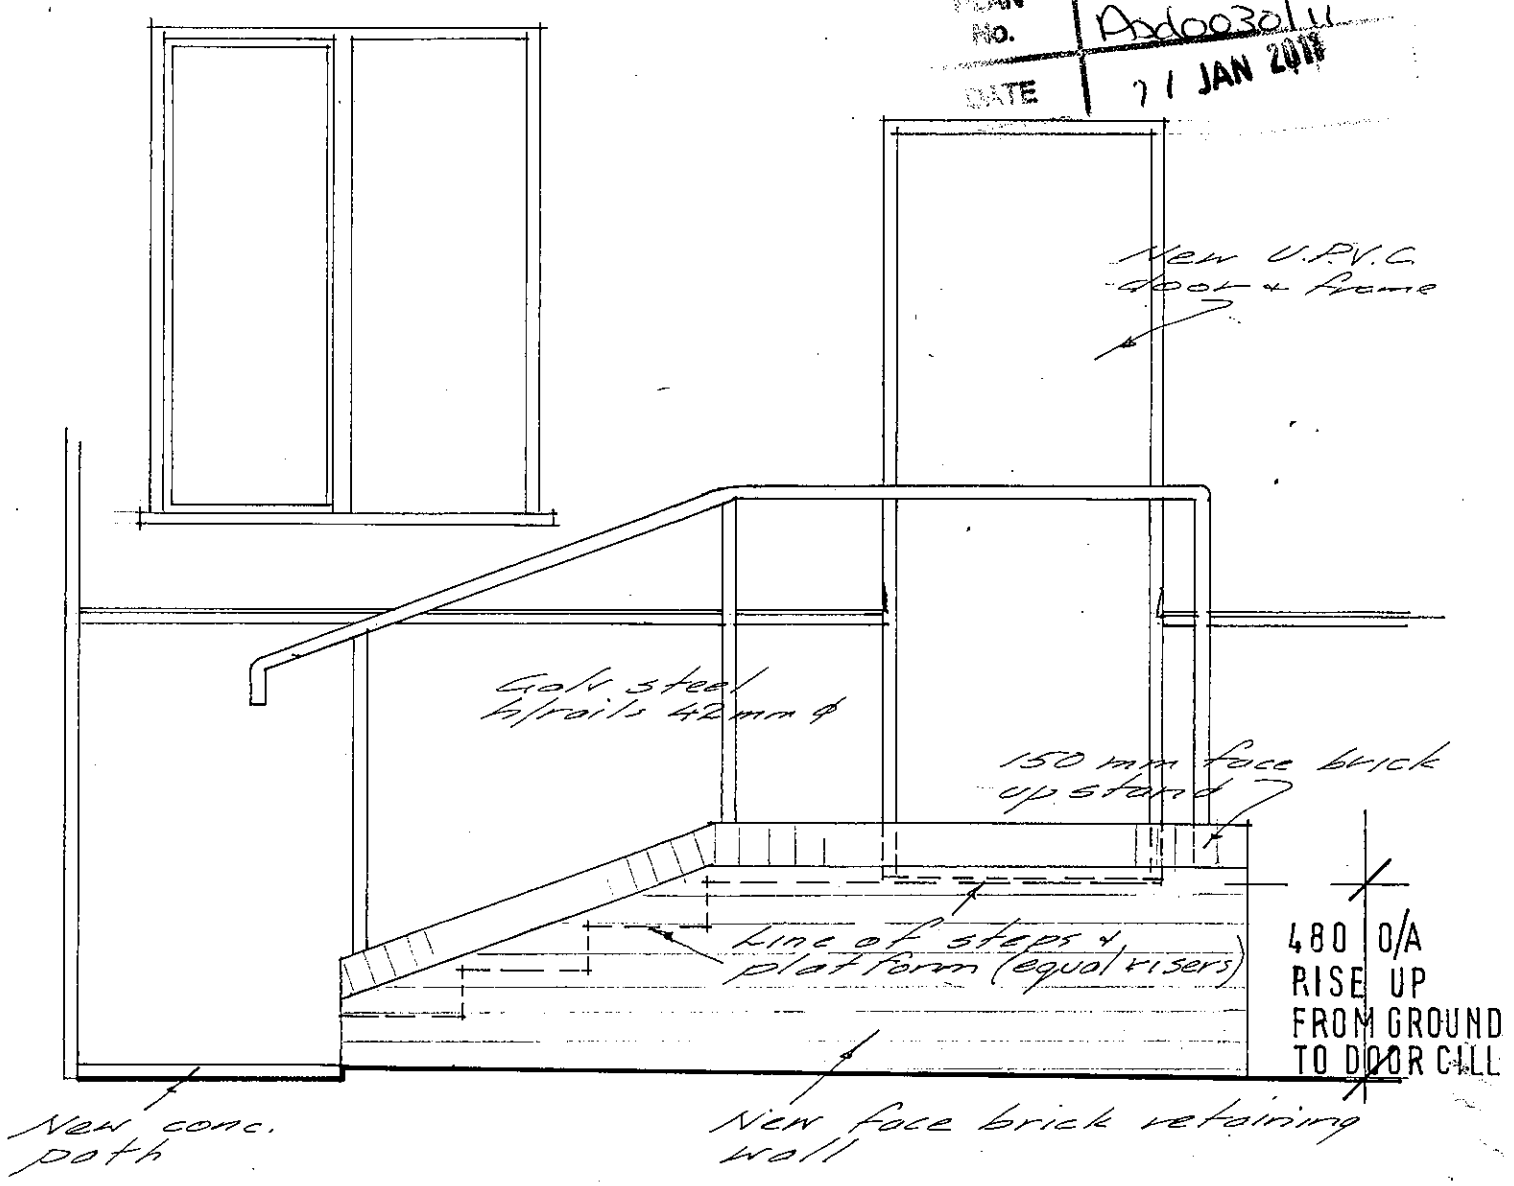

SIDE ELEVATION 1:20

ADU... COUNCIL
PLANNING DIVISION
PLAN No. Add0030/11
DATE 11 JAN 2011

PROVISION OF A LEVEL ACCESS DOOR TO SIDE ELEVATION & EXTERNAL PLATFORM · STEPS & HAND RAILS AT FLAT 1 · 14 WEST END WAY LANCING

DWG N° DFG/408/8754/1