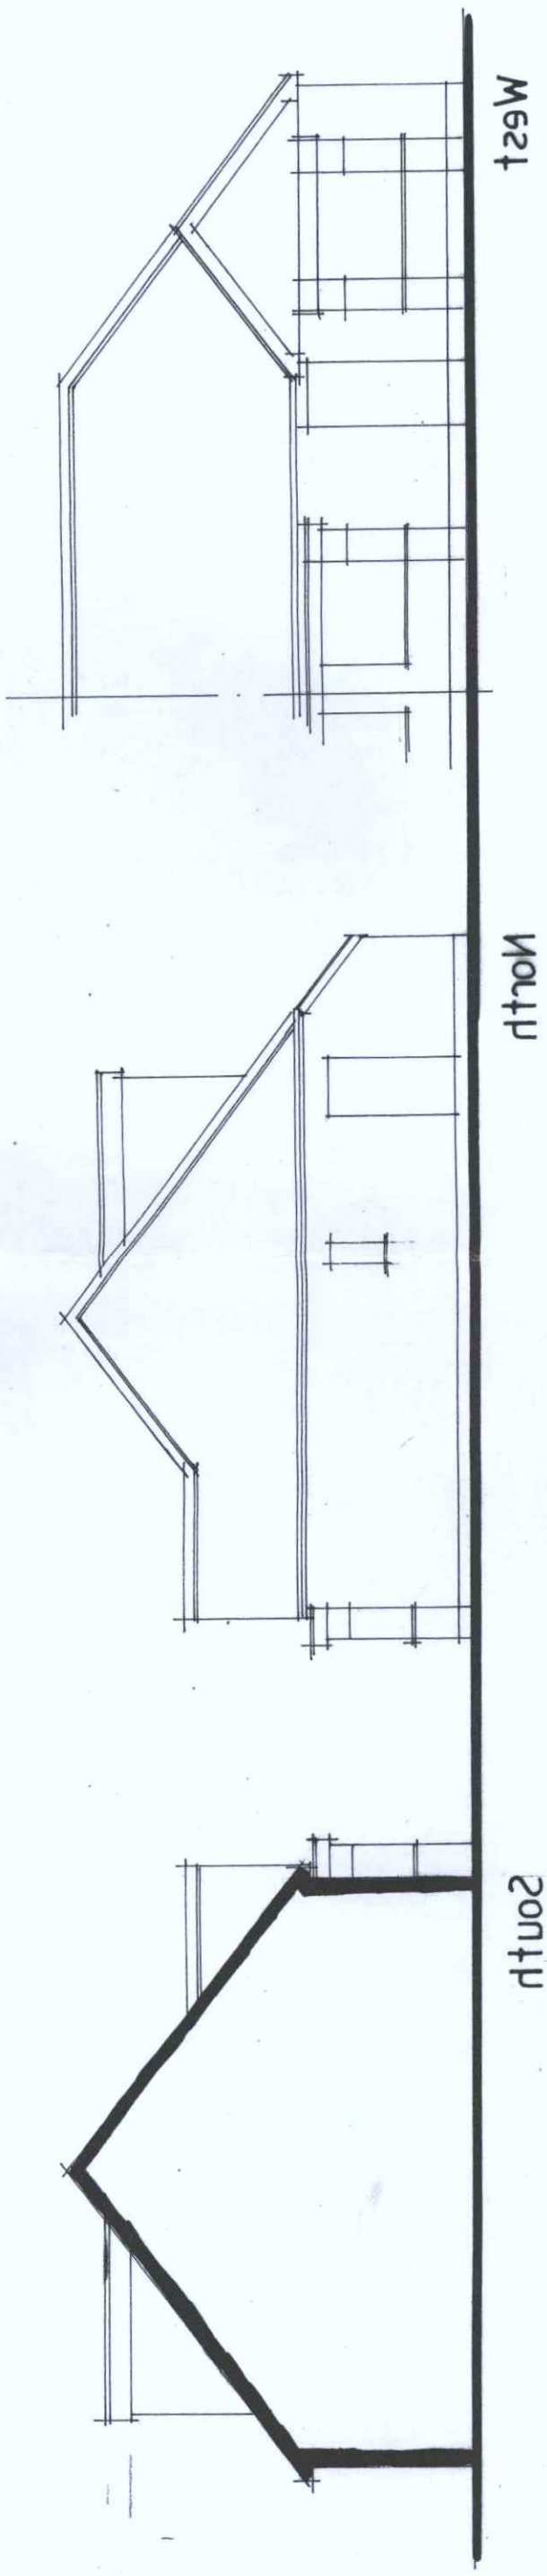

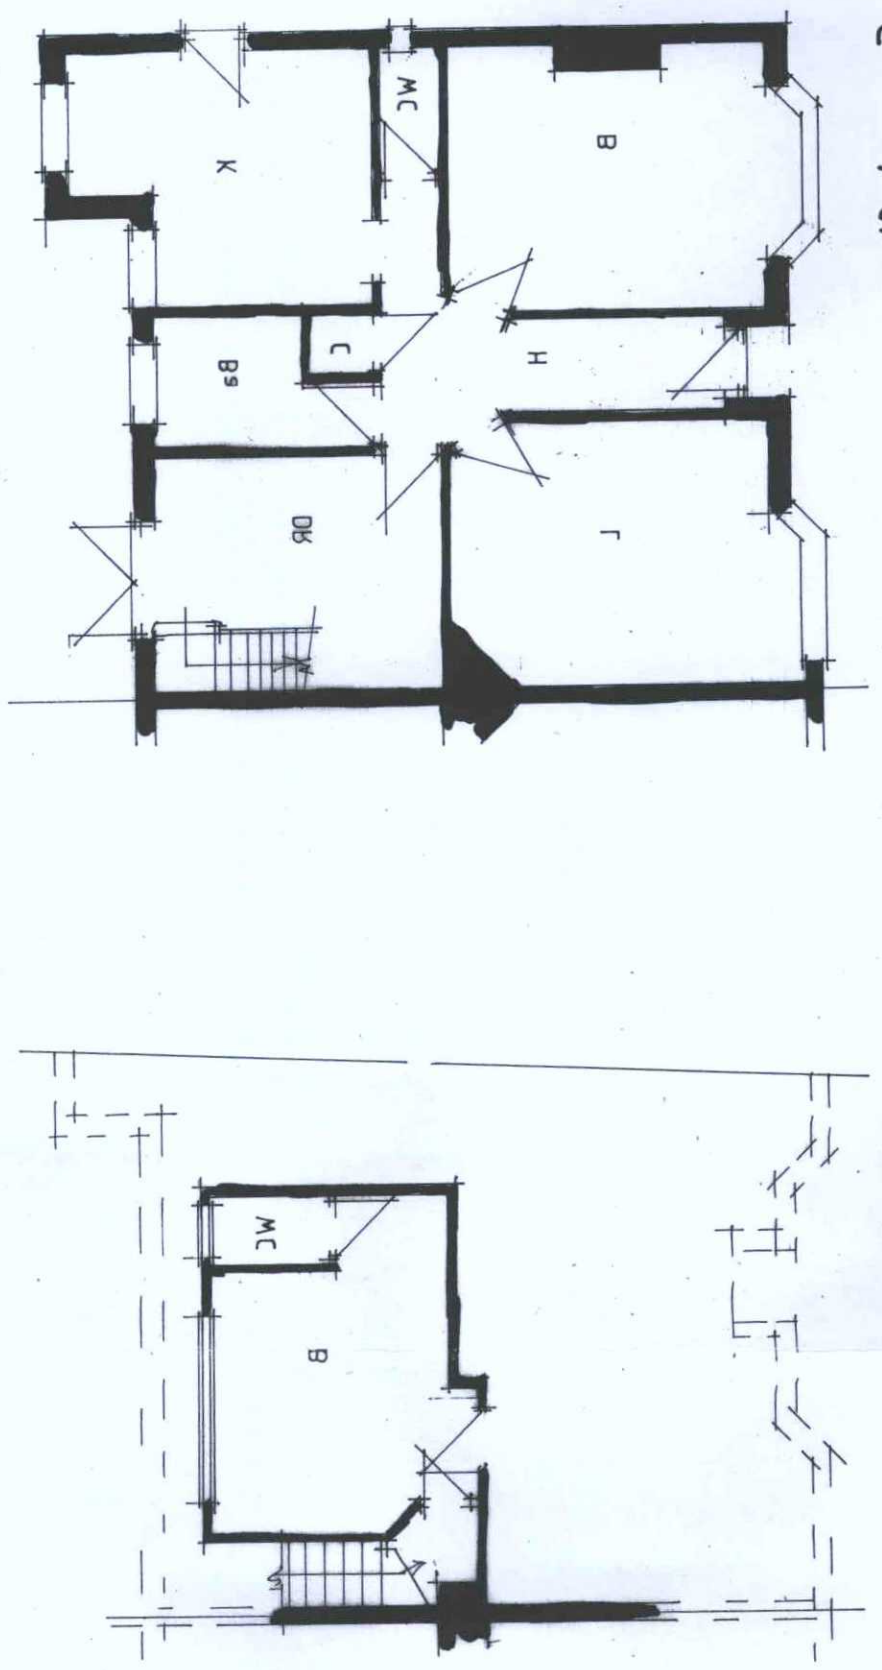

C			
B			
A			
Client	Mr & Mrs Gray		
Address	7 Great Road : Tarring		
Drawing	Existing details	Drawn	Scale 1 : 100
No. 7517 : 1		Date 2nd Oct '17	

AJ SALTER & SONS
Architectural Technicians
and Surveyors
50 WINDSOR ROAD, WORTHING,
WEST SUSSEX, BN11 2LY
Tel/Fax: (01903 205456)
E-mail: ajsaltersandsons@hotmail.com

PLANNING SERVICES
ADUR & WORTHING
- 2 OCT 2017

ADUR & WORTHING
PLANNING SERVICES

PLAN	AWDM/1159/17
DATE VALID	- 4 OCT 2017