ADUR & WORTHING PLANNING SERVICES
PLAN No. AWDM/1193/17
DATE VALID -4 OCT 2017



Front Elevation (West)



Side Elevation (North)

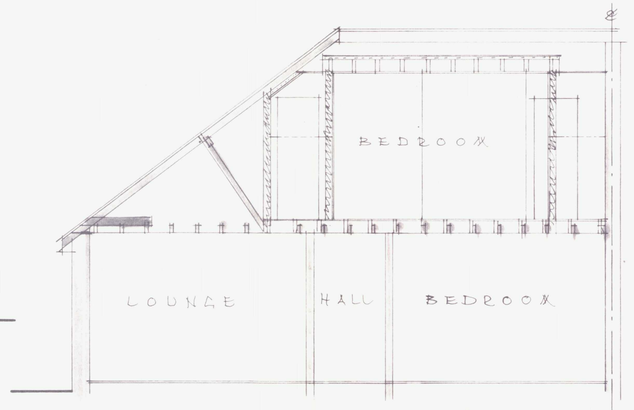

SECTION

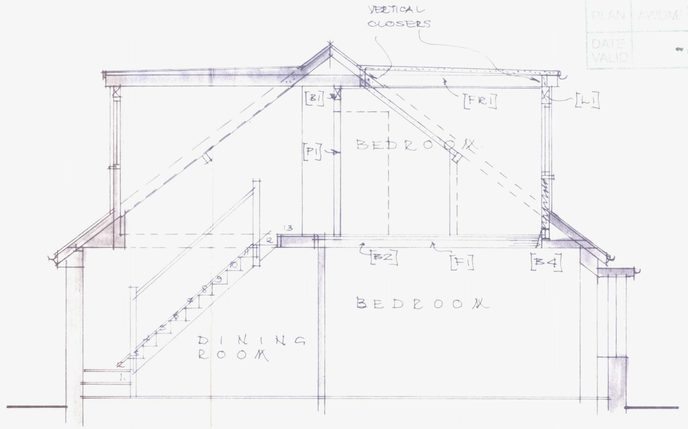

SECTION THROUGH

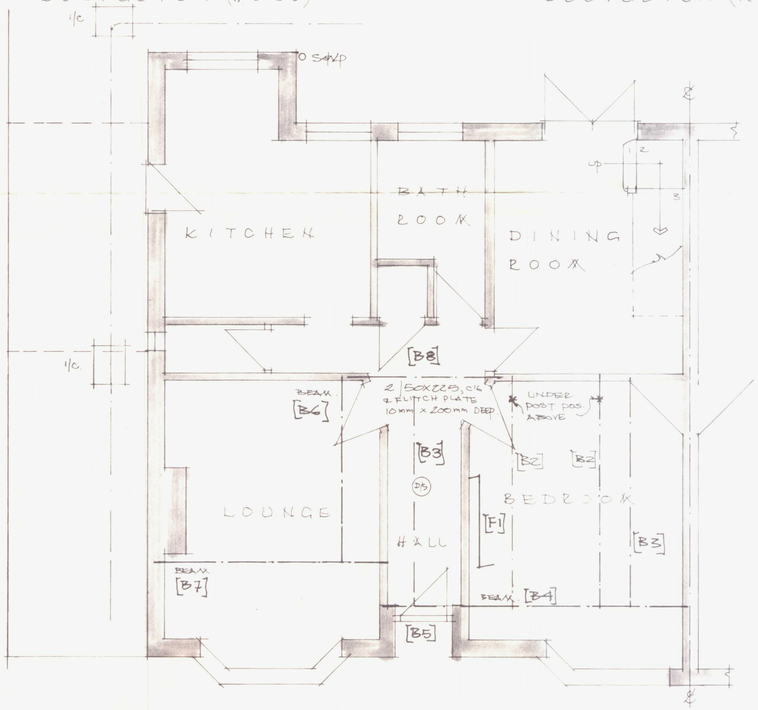

GROUND FLOOR PLAN

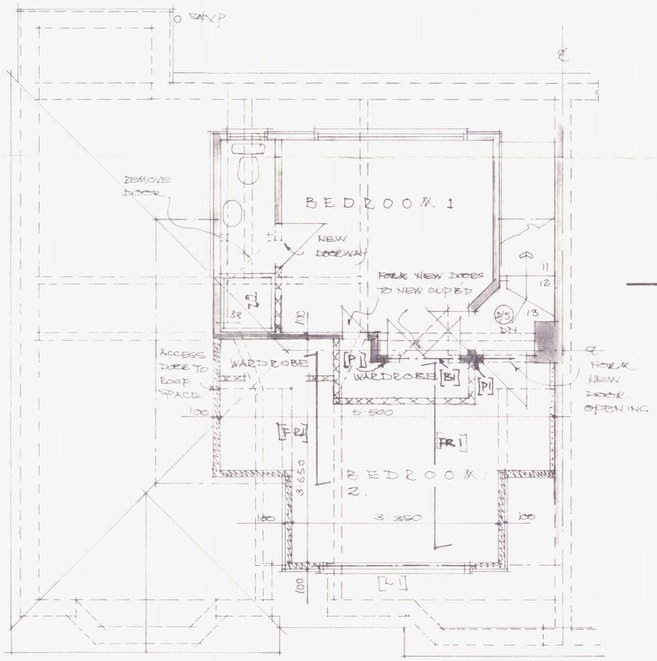

FIRST FLOOR PLAN

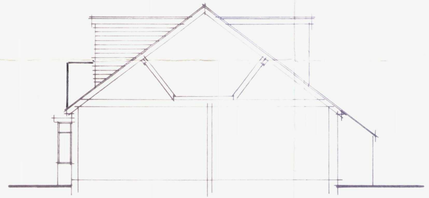

South Elevation



Location Plan
scale 1/1250

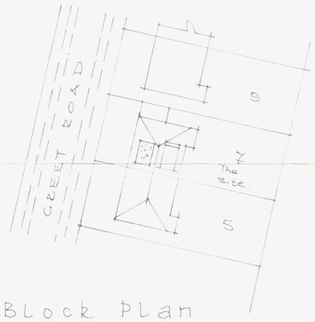

Block Plan
Scale 1/500

PRELIMINARY COPY

Proposed further Development Of Roof Space With New Front Dormer @ 7, Greet Road Lancing, West Sussex.
For,
Mr. & Mrs. M. Gray.

amended 3 08 05 11 08 05

scale : 1:50 1:100
date : MAY 2005
drawn : R.J.B

Drwg. 1837 REV 2

[redacted]
ROBERT J. BAKER H.N.C. Bldg.
TUDLANS, MOUNT WAY.
NORTH LANCING. W. SX.
01903 754976