


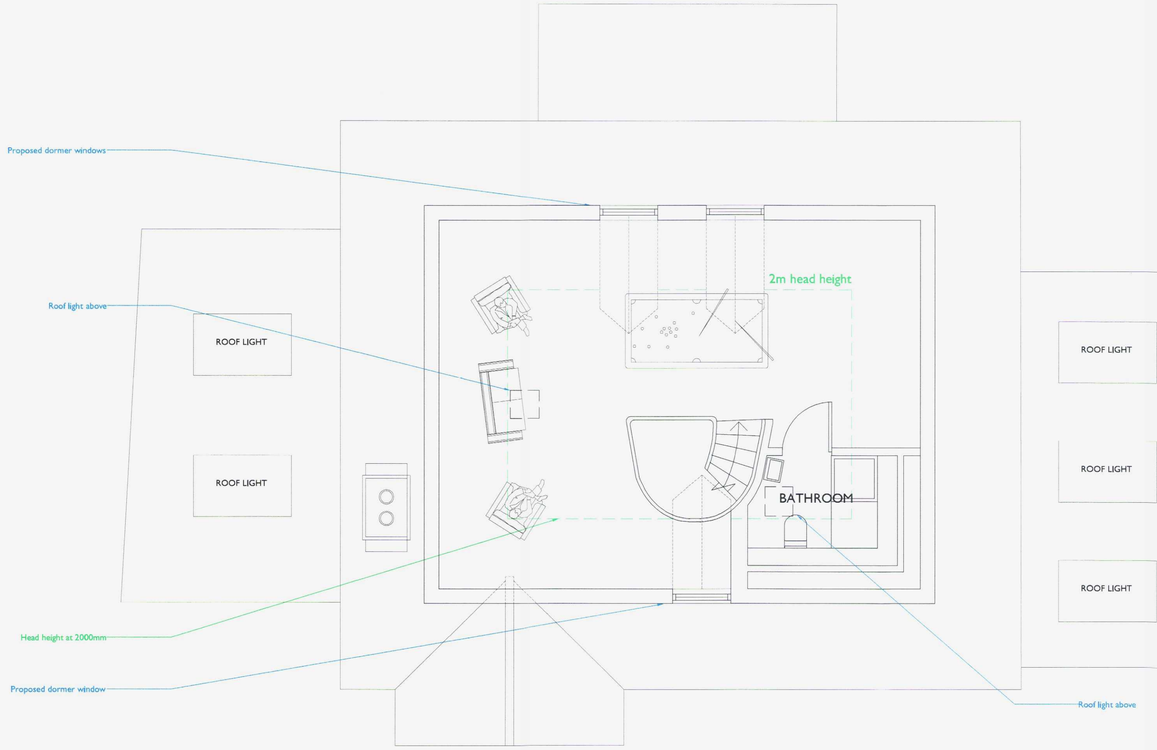


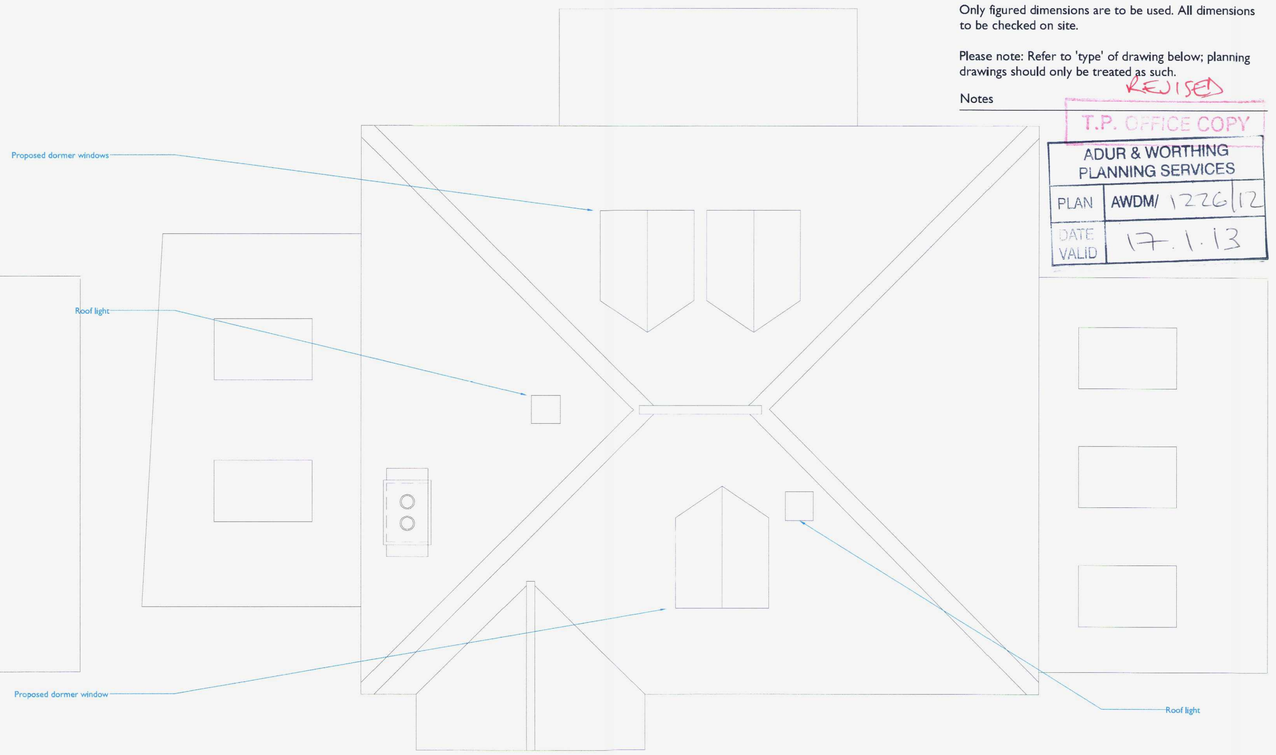


+02 Proposed second floor plan - scale 1:50

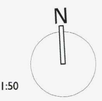

+RF Proposed roof plan - scale 1:50

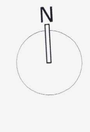

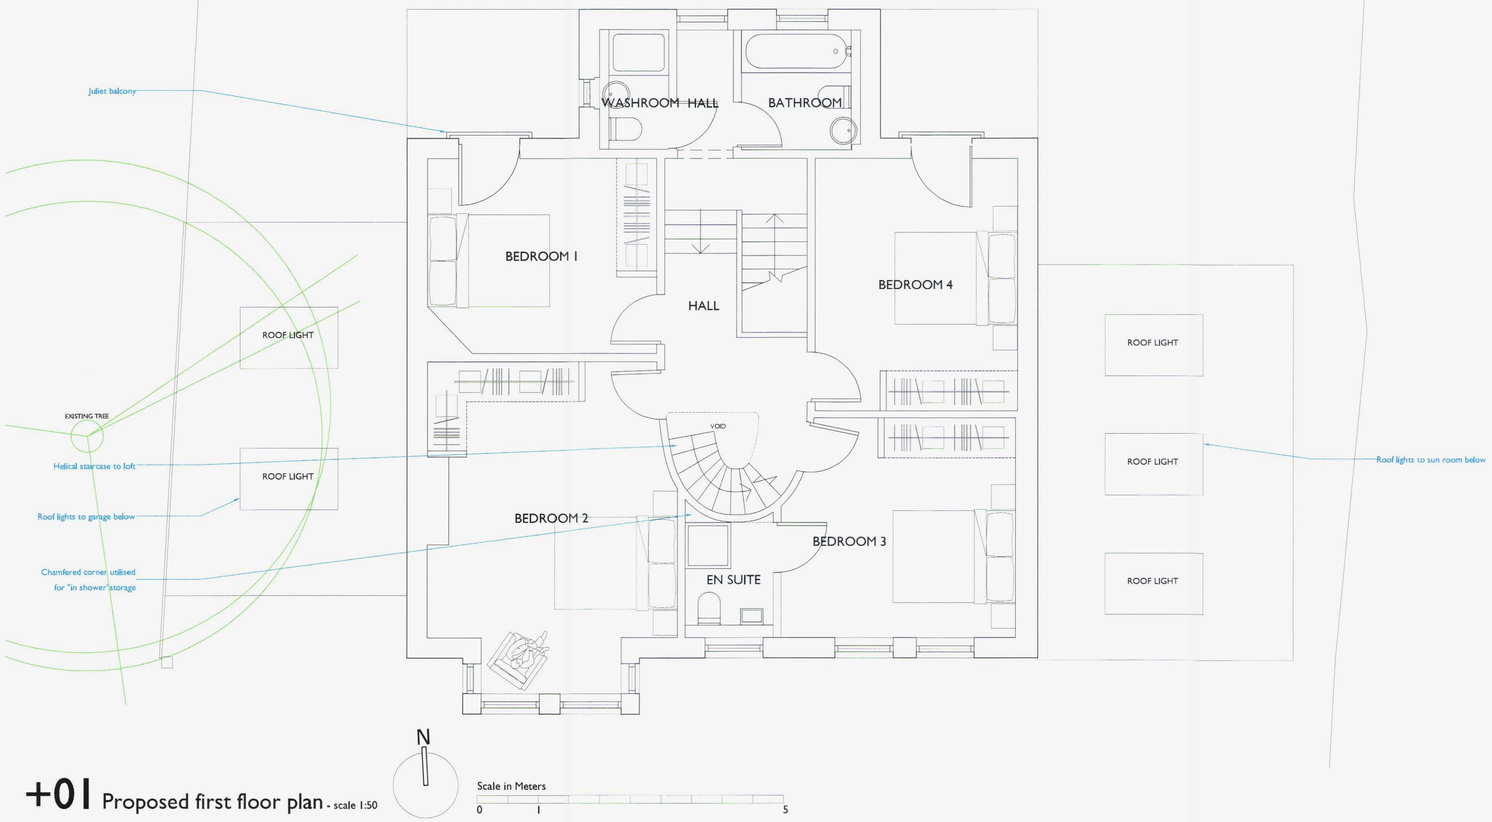

+01 Proposed first floor plan - scale 1:50

Scale in Meters
0 1 5

Only figured dimensions are to be used. All dimensions to be checked on site.

Please note: Refer to 'type' of drawing below; planning drawings should only be treated as such.

Notes

REVISED

T.P. OFFICE COPY
ADUR & WORTHING PLANNING SERVICES
PLAN AWDM/1226/12
DATE VALID 17.1.13

APPLICATION FOR DETAILED
PLANNING CONSENT

B	01.13	CHANGES MADE IN RESPONSE TO PLANNER'S COMMENTS	EC

REVISION

Liam Russell Architects
architecture and development

The Studios, 3 Broad Reach Mews, Ropetackle, Shoreham by Sea, West Sussex, BN43 5EY, UK
- t +44 (0)845 180 3676 f +44(0)845 180 3675 www.liamrussellarchitects.com -
Liam Russell Architects Ltd registered in England and Wales 04758636

JOB 406 UPPER SHOREHAM ROAD, SHOREHAM	CHECKED LRA
	DRAWN LRA
CLIENT EL SR. Y LA SRA. MANN	DATE 09.12
	SCALE 1:50 @ A1 1:100 @ A3
DRAWING PROPOSED PLANS	REVISION B
	NUMBER 0631-PA-011

DO NOT SCALE FROM THIS DRAWING. THIS DRAWING IS COPYRIGHT ©