Only figured dimensions are to be used. All dimensions to be checked on site.

Please note: Refer to 'type' of drawing below; planning drawings should only be treated as such.


REVISED

Notes

T.P. OFFICE COPY

ADUR & WORTHING PLANNING SERVICES
PLAN AWDM/ 1226/12
17·1·13
Recd



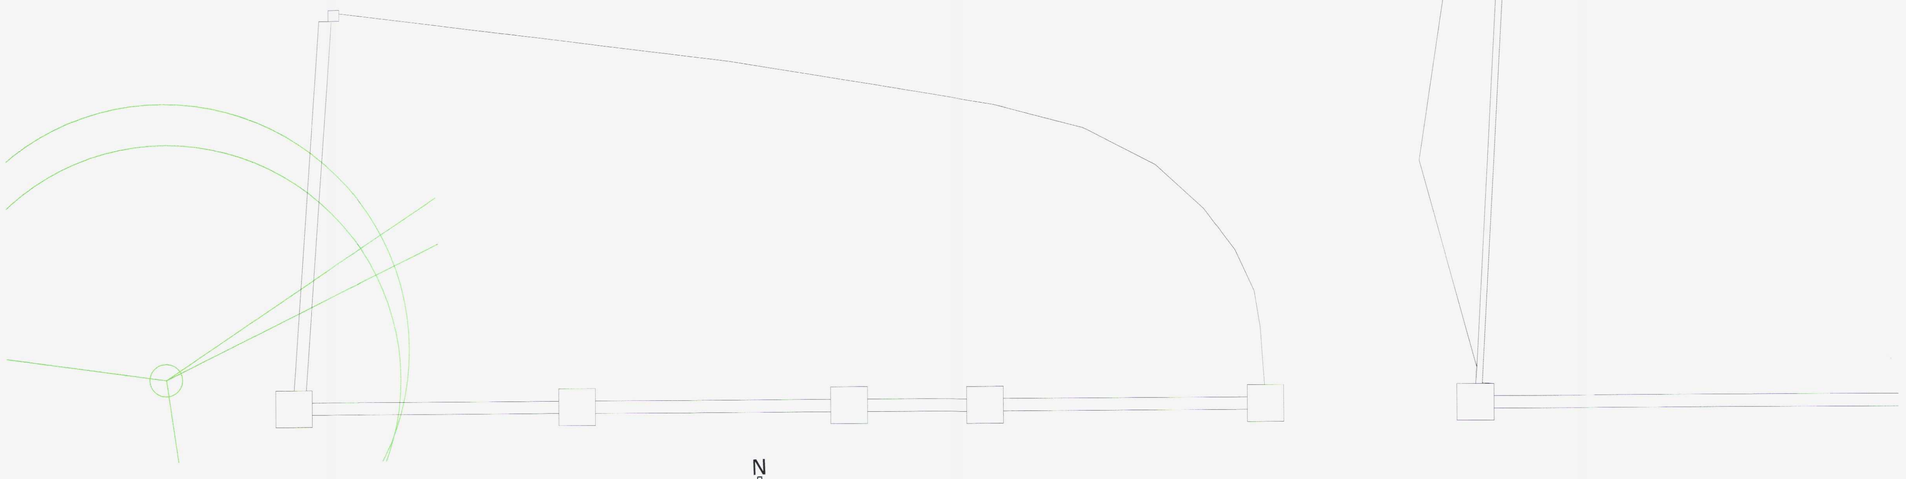

+00 Proposed ground floor plan - scale 1:50

Scale in Meters 0 1 5

N

APPLICATION FOR DETAILED
PLANNING CONSENT

B	01.13	CHANGES MADE IN RESPONSE TO PLANNER'S COMMENTS	EC

REVISION

Liam Russell Architects
architecture and development

The Studios, 3 Broad Reach Mews, Rogatcobbe, Shoreham by Sea, West Sussex, BN43 5EY, UK
- t +44 (0)845 180 3676 f +44(0)845 180 3675 www.liamrussellarchitects.com -
Liam Russell Architects Ltd registered in England and Wales 04758636

JOB 406 UPPER SHOREHAM ROAD, SHOREHAM	CHECKED LRA
	DRAWN LRA
CLIENT EL SR. Y LA SRA. MANN	DATE 09.12
	SCALE 1:50 @ A1 1:100@ A3
DRAWING PROPOSED PLANS	REVISION B
	NUMBER 0631-PA-010

DO NOT SCALE FROM THIS DRAWING. THIS DRAWING IS COPYRIGHT ©