ADUR & WORTHING
PLANNING SERVICE
PLAN AWDM/1475/12
DATE VALID 16/01/2013

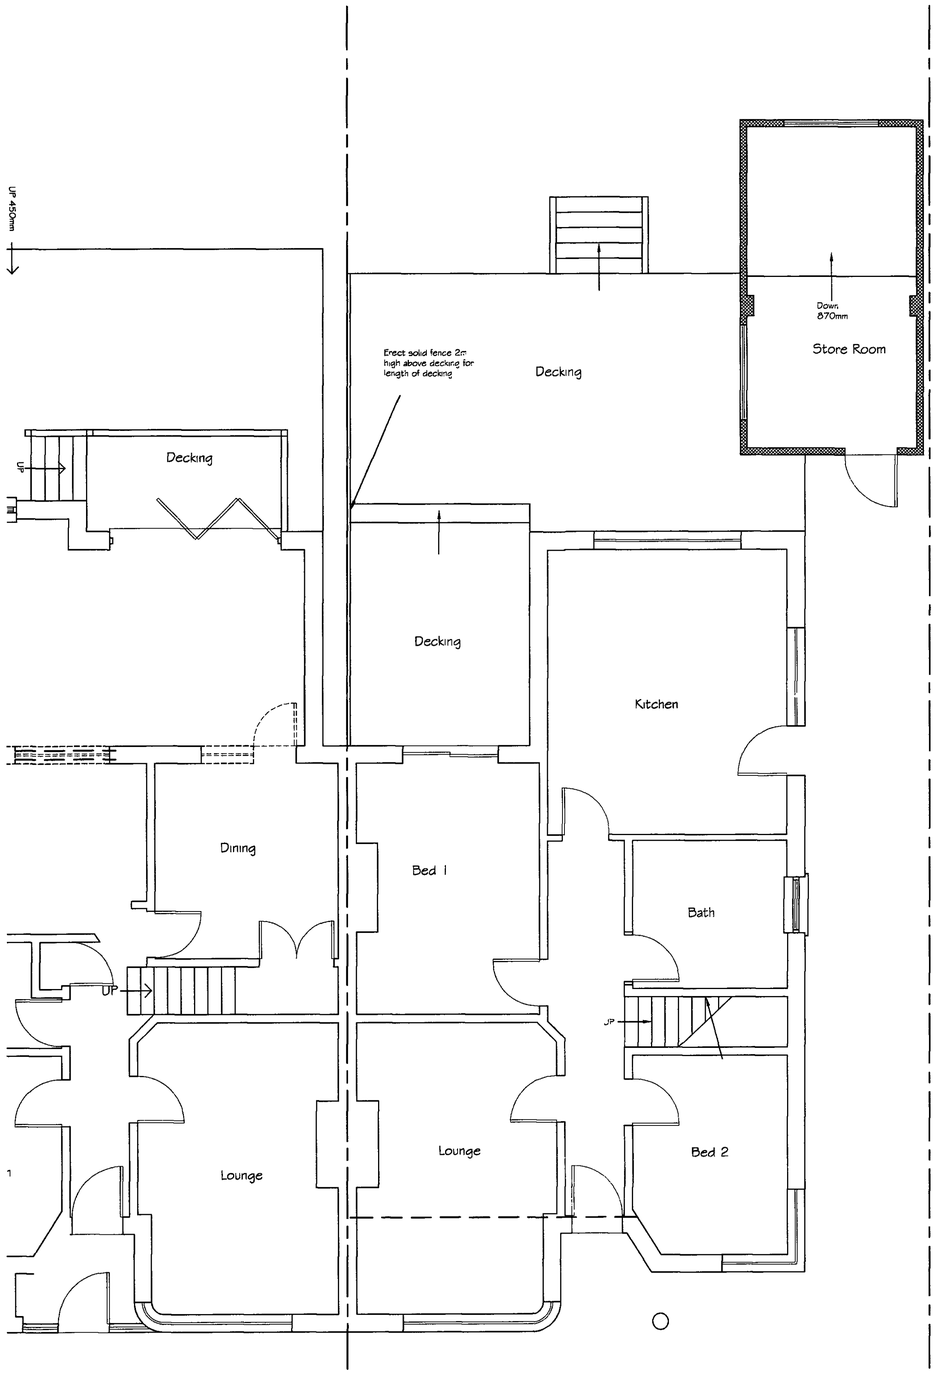

Proposed Ground Floor Plan



Rear Elevation



Front Elevation

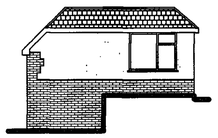

Side Elevation

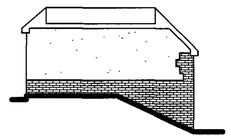

Side Elevation



Rear Elevation

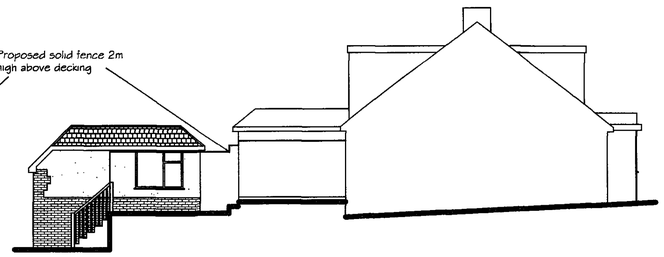

Side Elevation

Tony Rogers
Building Consultant
Address: 40 Dawn Crescent, Upper Beeding, West Sussex, BN44 3WH
Telephone: 01903 815225

Rev.	Date:	Revision Description:
A	Jan 2013	Solid fence added 2m high

Client: Mr & Mrs Oldaway

Address: 94 Greenways Crescent
Shoreham
West Sussex
BN43 6HS

Project: Detached store room and decking

Scale: 1:50 1:100

Date: November 2012

Drawing No: 11/665/03

Drawn By: AWR | Revision: A