ADUR & WORTHING
PLANNING SERVICES
PLAN | AWDM/1494/12
DATE VALID | 5 DEC 2012



South (Front) Elevation

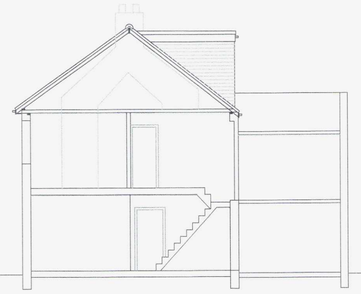

East (Side) Elevation

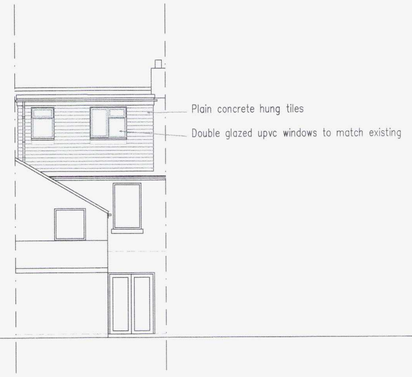

North (Rear) Elevation

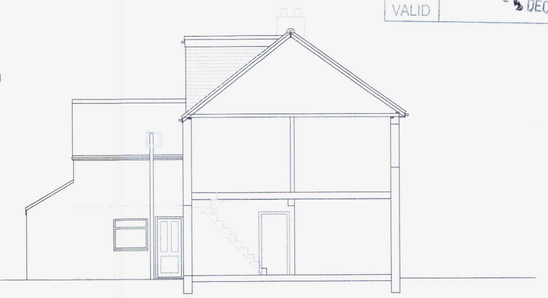

West (Side) Elevation

1m 2m 3m 4m 5m 6m 7m 8m 9m 10m
1:100 Scale Bar

Notes:
Lawful Development Certificate evidence
Rear Dormer volume = 17.64m3
Total volume = 17.64m3 within 50m3 allowance under PD Rights
Velux windows no more than 150mm off roof surface

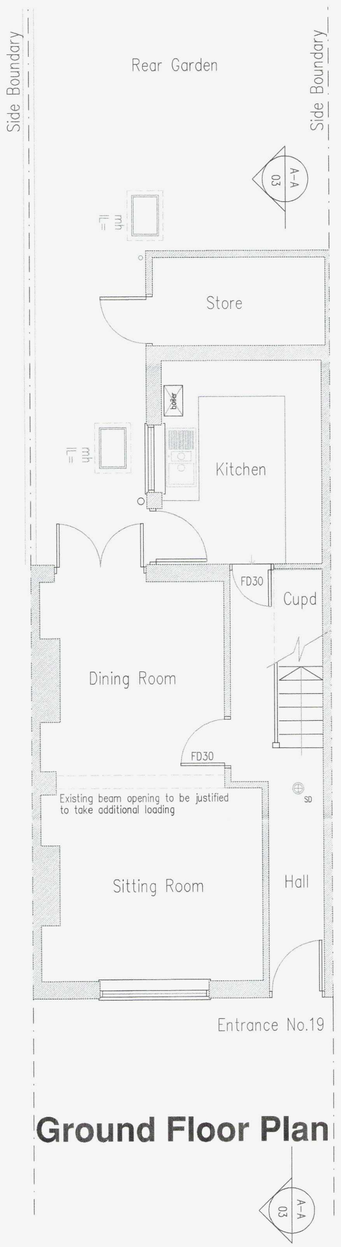

Ground Floor Plan

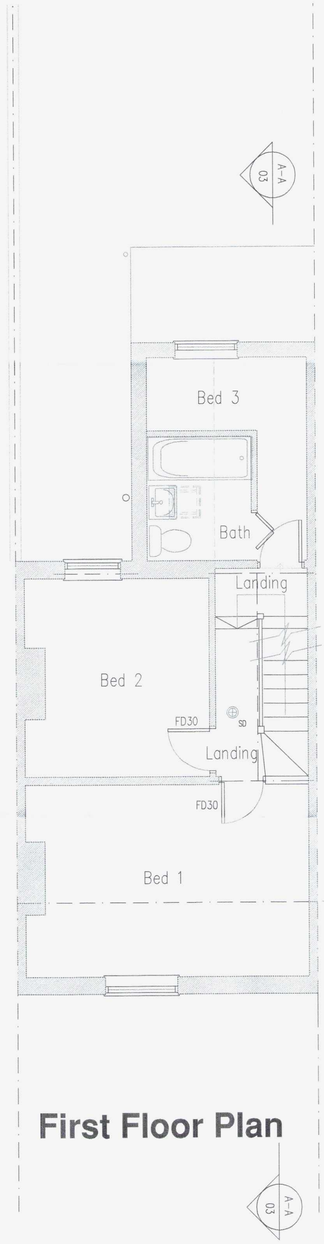

First Floor Plan

Structural Engineer to confirm all beam layouts and sizes

All Velux windows to achieve a U-Value of 1.8

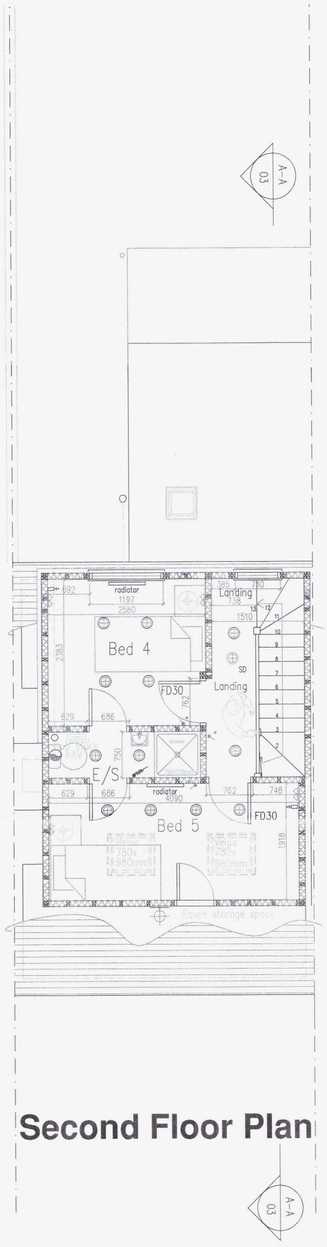

Second Floor Plan

10m 9m 8m 7m 6m 5m 4m 3m 2m 1m
1:50 Scale Bar

Services Key

FINAL No. & Layout as Directed by Client

- Denotes pull cord
- Denotes light switch (2 way)
- Denotes light switch (timer)
- Denotes telephone
- Denotes television aerial points
- Denotes double socket
- Denotes double socket (floor level)
- Denotes cooker point
- Denotes spur
- Denotes shaver socket incorporating light
- Denotes external water tap
- Denotes radiator
- Denotes PIR detector
- Denotes extractor fan
- Denotes smoke detector
- Denotes heat detector
- Denotes meter
- Denotes wall light
- Denotes ceiling rose
- Denotes spotlight
- Denotes fluorescent tube

Project:
Proposed Roof Conversion
At:
19 Whiterock Place
Southwick
Sussex
BN42 4AG

Drawing title:
Plans & Elevations As Proposed

Client:
Mr & Mrs D Robertson

Copyright of:
Architectural & Planning Services
15 West Street
Shoreham By Sea
West Sussex
BN43 5WF
01273 441009 (after 6pm)
07856899101
e-mail: benwhitby15@yahoo.co.uk

Scale: 1:100 1:50
Paper size: A1
Date: 19.11.2012
Drawn: BJW
Drg. No. 02
Rev'n.

Note: All dimensions to be checked on site