ADUR & WORTHING
PLANNING SERVICES
PLAN | AWDM/1494/12
DATE VALID | 5 DEC 2012



South (Front) Elevation

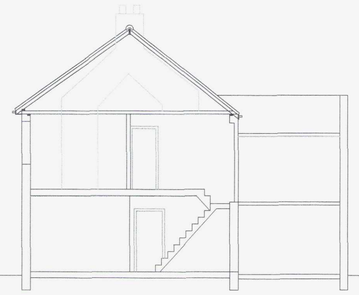

East (Side) Elevation

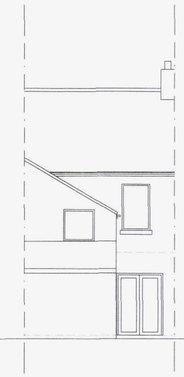

North (Rear) Elevation

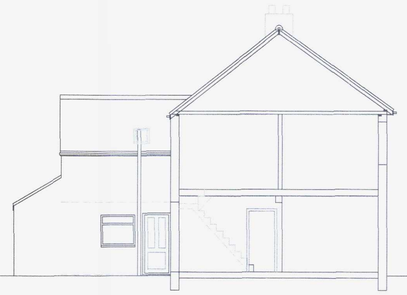

West (Side) Elevation

1m 2m 3m 4m 5m 6m 7m 8m 9m 10m
1:100 Scale Bar

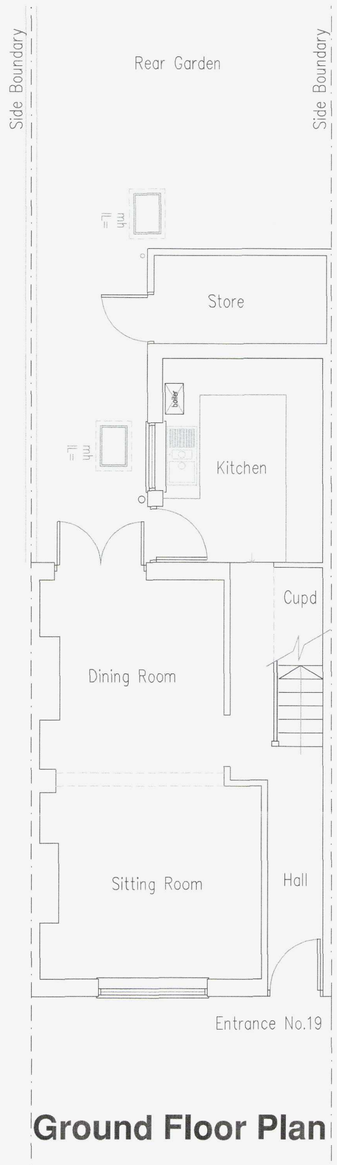

Ground Floor Plan

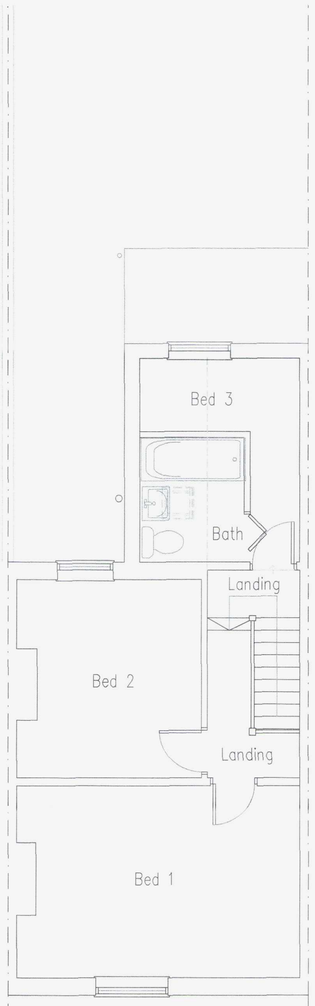

First Floor Plan

1m 2m 3m 4m 5m 6m 7m 8m 9m 10m
1:50 Scale Bar

N

Project:
Proposed Roof Conversion
At:
19 Whiterock Place
Southwick
Sussex
BN42 4AG

Drawing title:
Plans & Elevations As Existing

Client: Mr & Mrs D Robertson

Copyright of:
Architectural & Planning Services
15 West Street
Shoreham By Sea
West Sussex
BN43 5WF
bjw
01273 441009 (after 6pm)
07856899101
e-mail: benwhitby15@yahoo.co.uk

Scale: 1:100 1:50 | Paper size: A1
Date: 19.11.2012 | Drawn: BJW
Drg. No. 01 | Rev'n