
1:50 @ A3

0 1 2 3 4 5 6 7

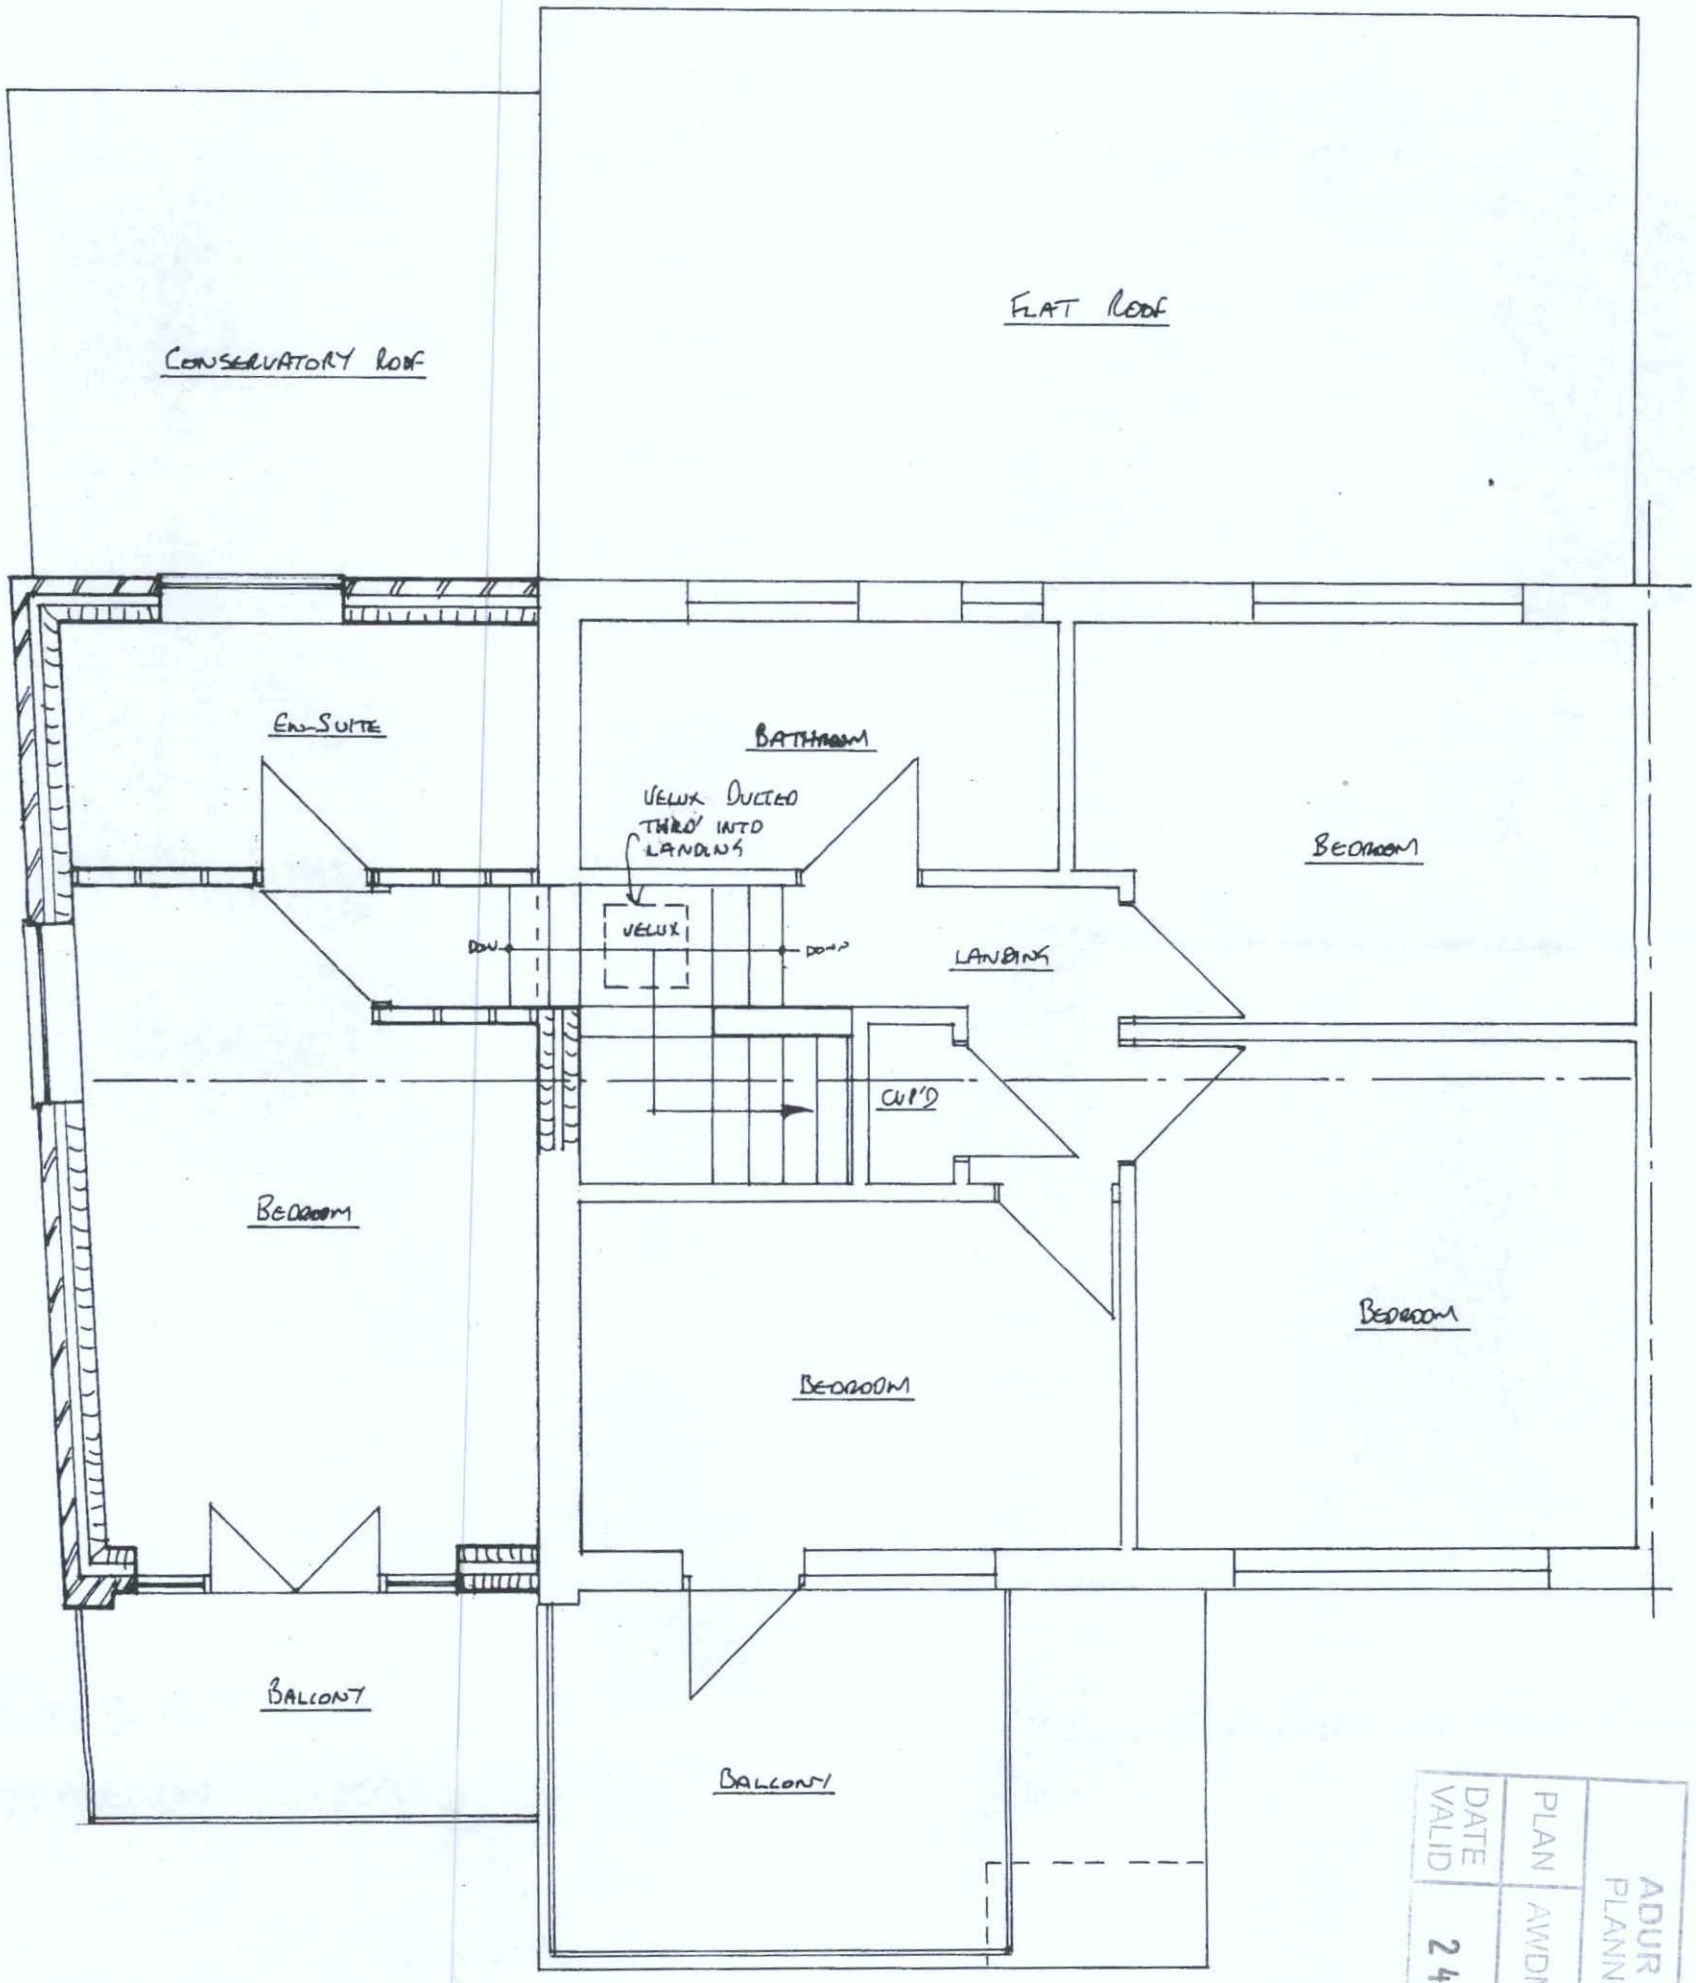

PROPOSED FIRST FLOOR PLAN 1:50

ADUR & WORTHING PLANNING SERVICES
PLAN AWDM/1808/18
DATE VALID 24 DEC 2018

PARTY WALL AND ARCHITECTURAL SERVICES

Steve Barrett
C.Build E, CABE, MFPWS, Assoc RICS
Tel: 07519 384248
e.mail: bsbpartywalls@yahoo.co.uk
web: bsbpartywallservices.co.uk

ADDRESS: 7 HARDY CLOSE SHOREHAM BEACH
CLIENT: MR & MRS THOMAS
DATE: DEC 18
DRAWING No. BSB/18/672/3
PROJECT: 2 STOREY SIDE EXTENSION

The Party Wall etc. Act 1996
The property owner is reminded of their duty to serve notices on all adjoining owners.
Structure
Read in conjunction with structural engineers calculations.
NOTES:

NORTH

A3