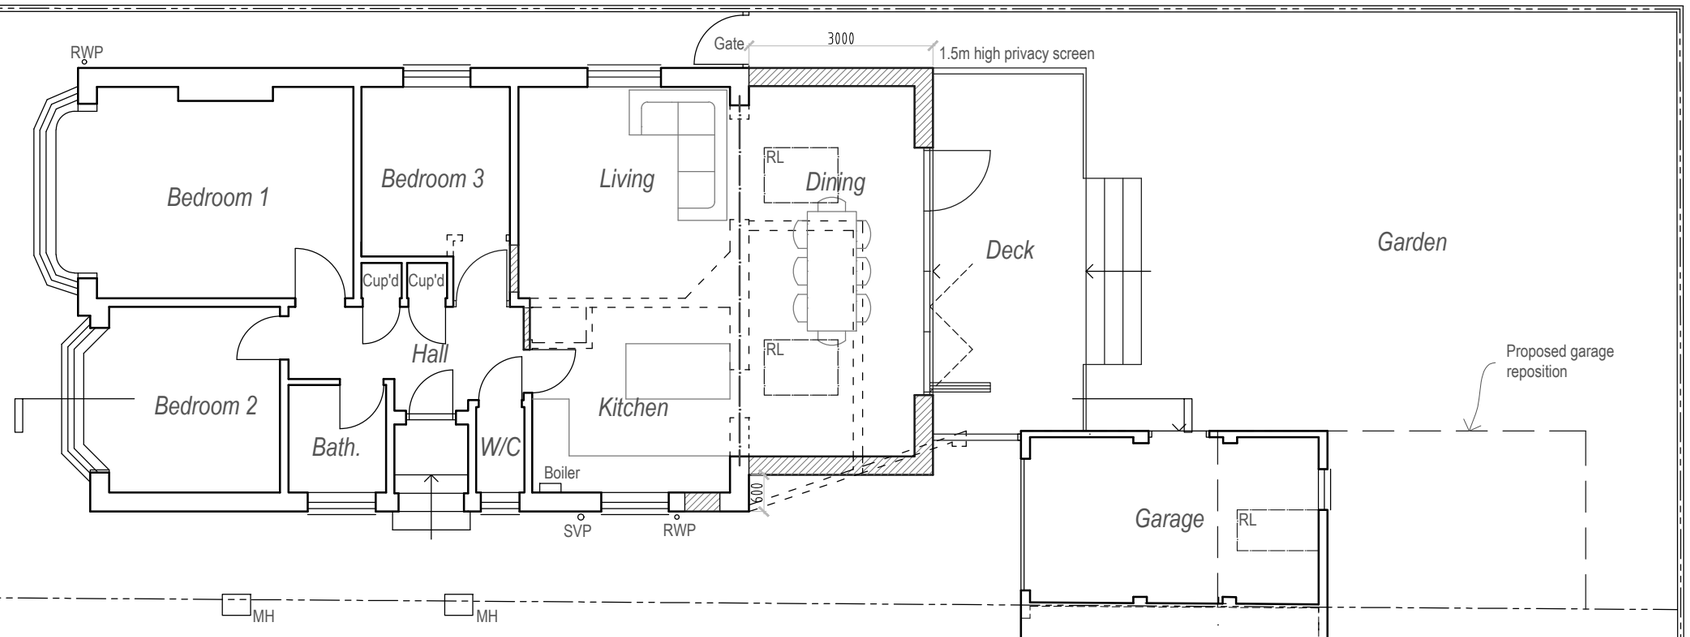

Ground Floor Plan @ 1:100

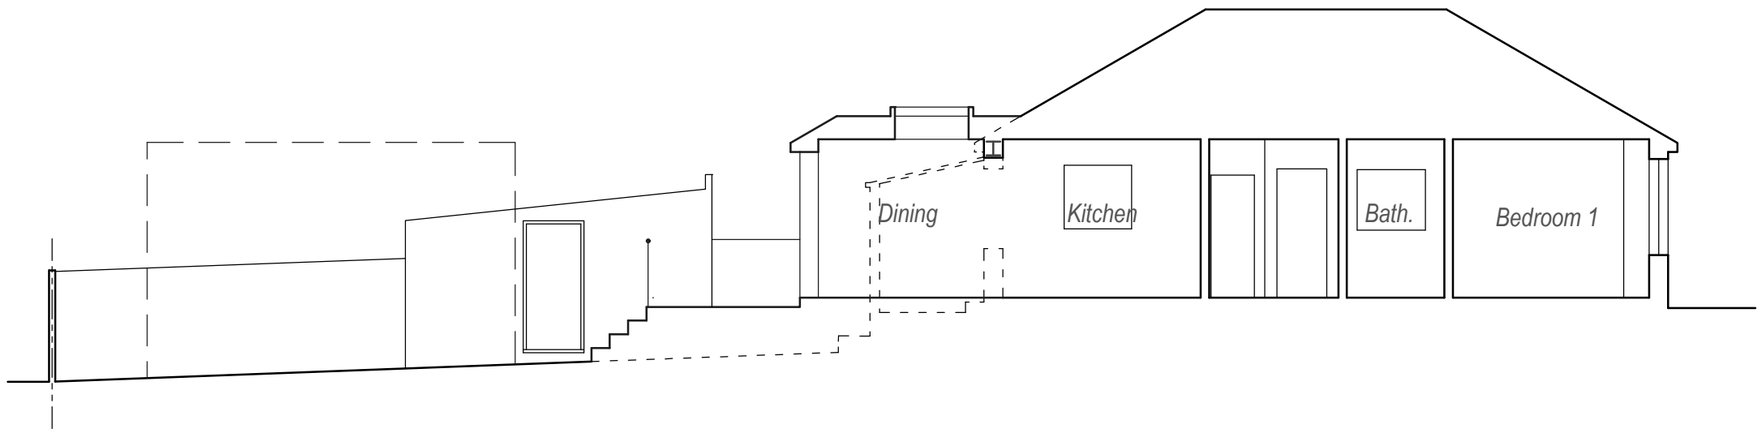

Section @ 1:100

N

0 1 2 3 5m 10m

Scale 1:100

Rev	Description	Date

Job Reference
Extension + Garage
20 Upton Avenue
Southwick, BN42 4WP

Client
Mr Meaker

Drawing Title
Proposed Ground Floor Plan + Section

Drawing No Rev
ADC 1297/03

Date	Scale	Dwg Size	Plot Style	Drawn	Checked
07.09.20	1:100	A3	ADCgreyscale	CW	AD

All dimensions to be checked on site and do not scale from this drawing. This drawing should be approved by Local Authority Building Control or other appropriate checking authority prior to commencement of work. This drawing should not be reproduced without the prior consent of the author.

ADC Alistair Dodd Consulting
Architectural Services
72a Beaconsfield Road . Brighton . East Sussex . BN1 6DD
Tel: 01273 669466
Email: info@adcbrighton.co.uk
WWw.adcbrighton.com