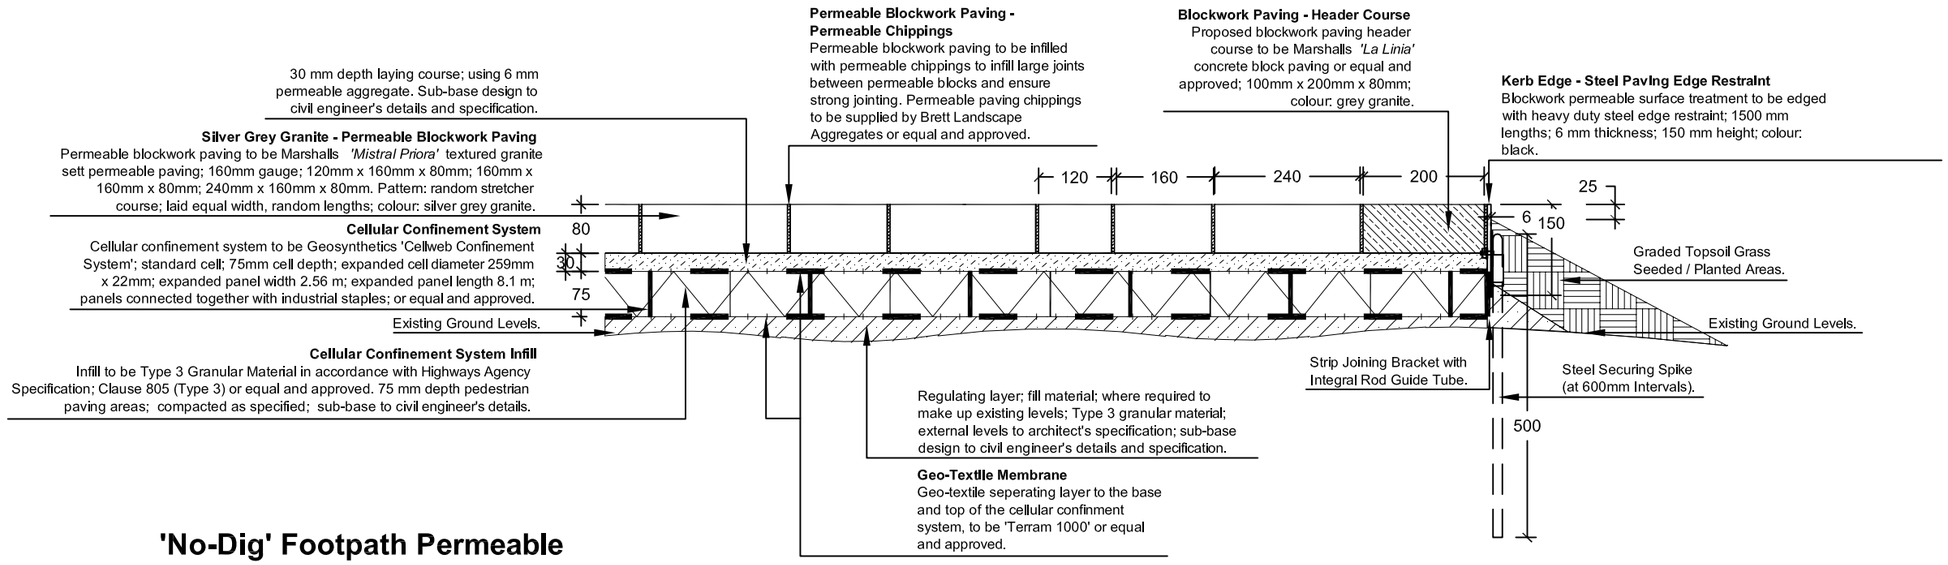

'No-Dig' Footpath Permeable Blockwork Surface Treatment: Section

Construction Detail - 'No-Dig' Footpath Surface Treatment

Notes:

Work operations beneath the canopy of existing trees to be retained and protected on site.

The contractor is to exercise extreme care when performing operations beneath the canopy of existing mature trees and within the specified Root Protection Areas designated for protection and to avoid at all times damage to the roots, trunk and branches.

All excavations, cultivation and grading beaneath the canopy of existing mature trees and within the specified Root Protection Areas of the retained trees and vegetation is to be carried out using hand tools, taking care not to damage or disturb any existing tree roots.

All no-dig construction hard landscape paving operations should be undertaken above existing ground levels using hand tools within the root protection areas of existing trees.

For tree retention and protection measures refer to *'LLD489 / 02 Tree Retention and Protection Plan'* .

Planning Issue

Rev	Description	Date	Initials
00	Planning Issue.	21.05.14	JJ
--	--	--	--

Lizard Landscape Design

Lizard Landscape Design
19 Broadwater Street East
Worthing
West Sussex
BN14 9AA
Tel. 01903 216033
Fax. 01903 214777
Email. lizard.landscape@btconnect.com

Project title
Former Willows School
Lancing, West Sussex

Drawing title
Plot No. 23
'No-Dig' Footpath Construction Detail

Scale	*Drawn*	*Date*
1:10@A3	JJ	21.05.14
	Approved	

Drawing No **LLD489 / 03**
CAD Filename *LLD489 / CAD*
Revision 00