
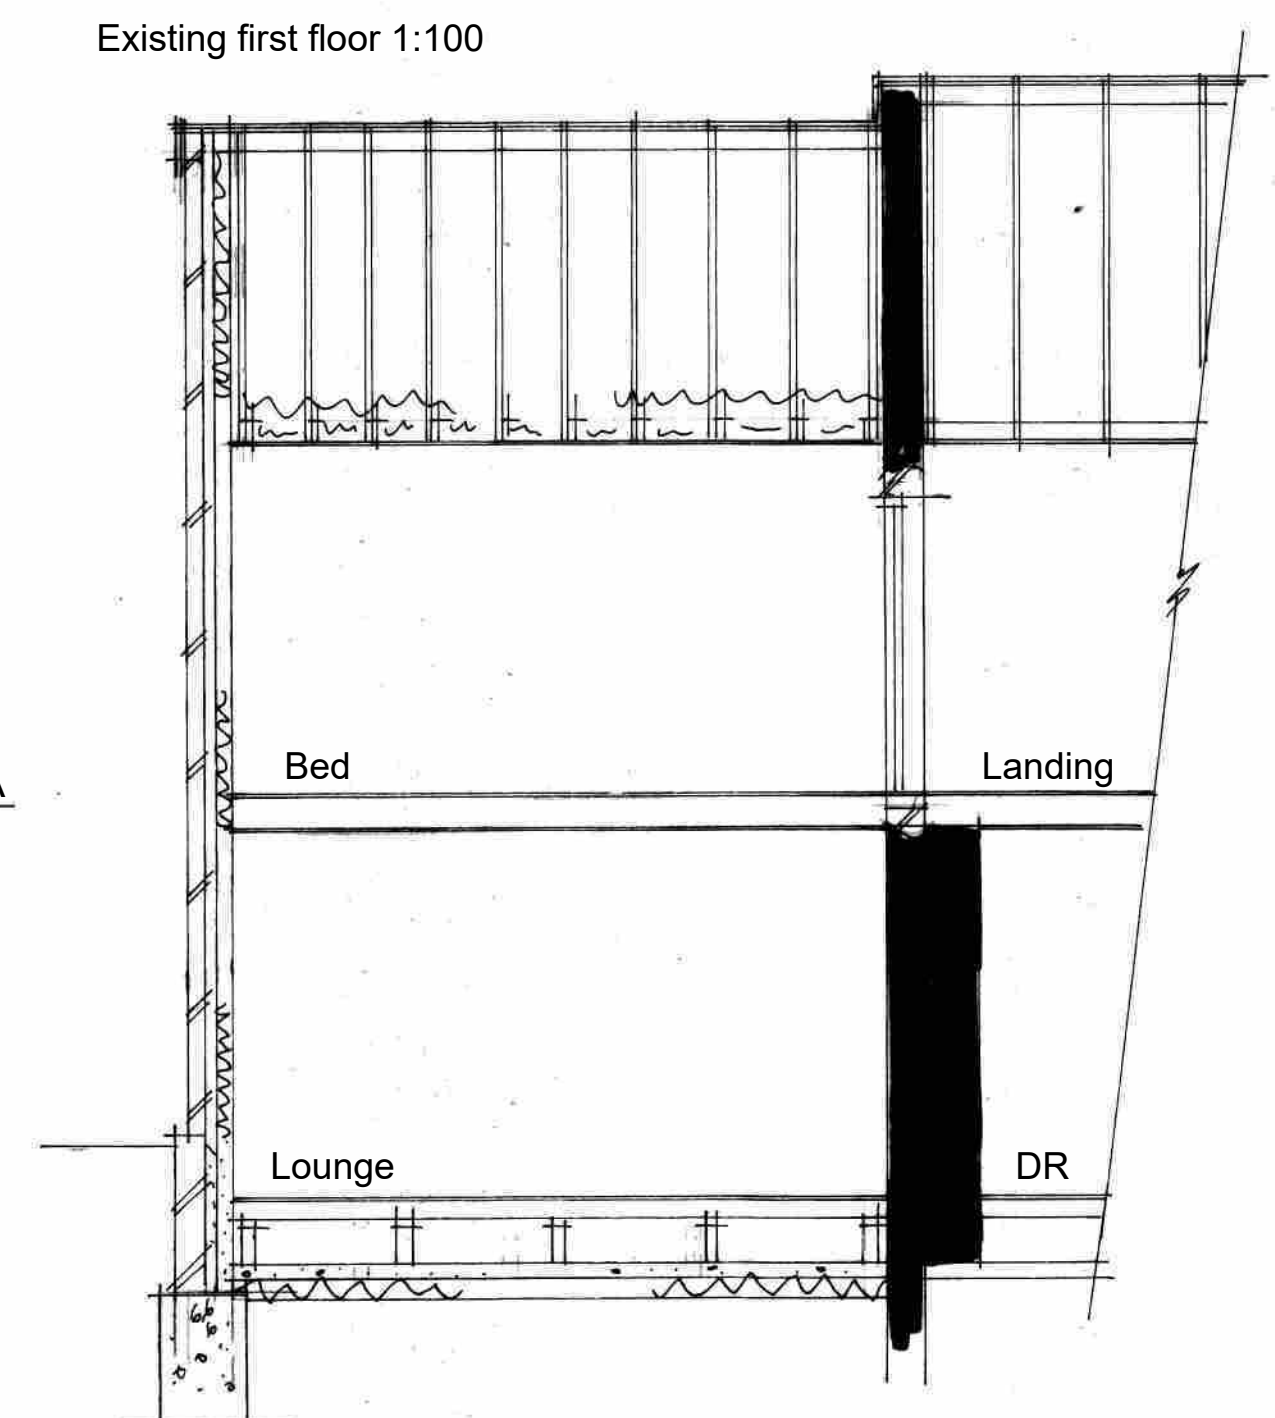
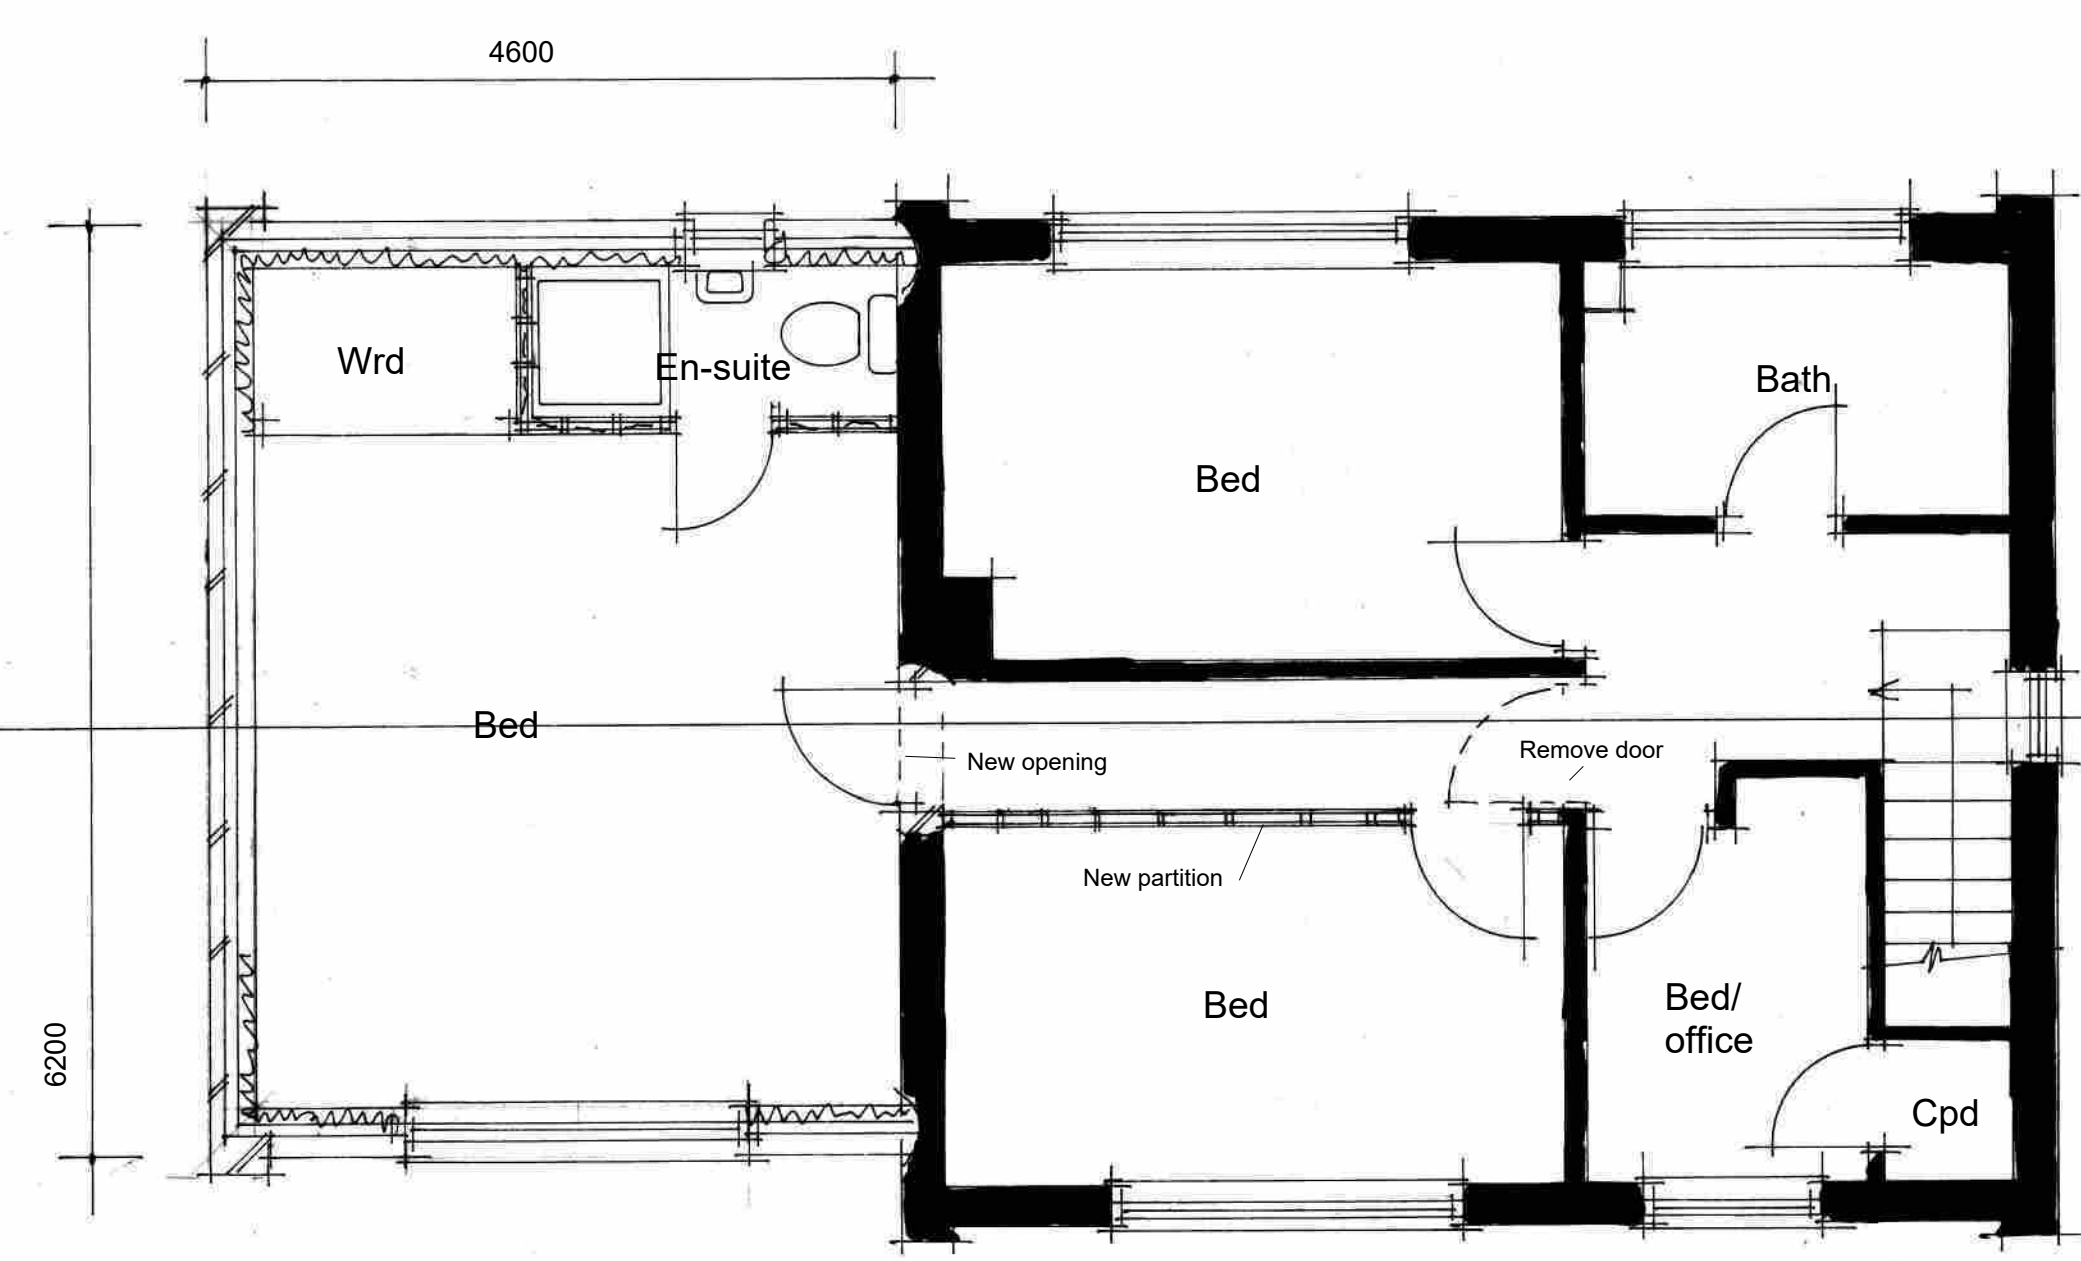
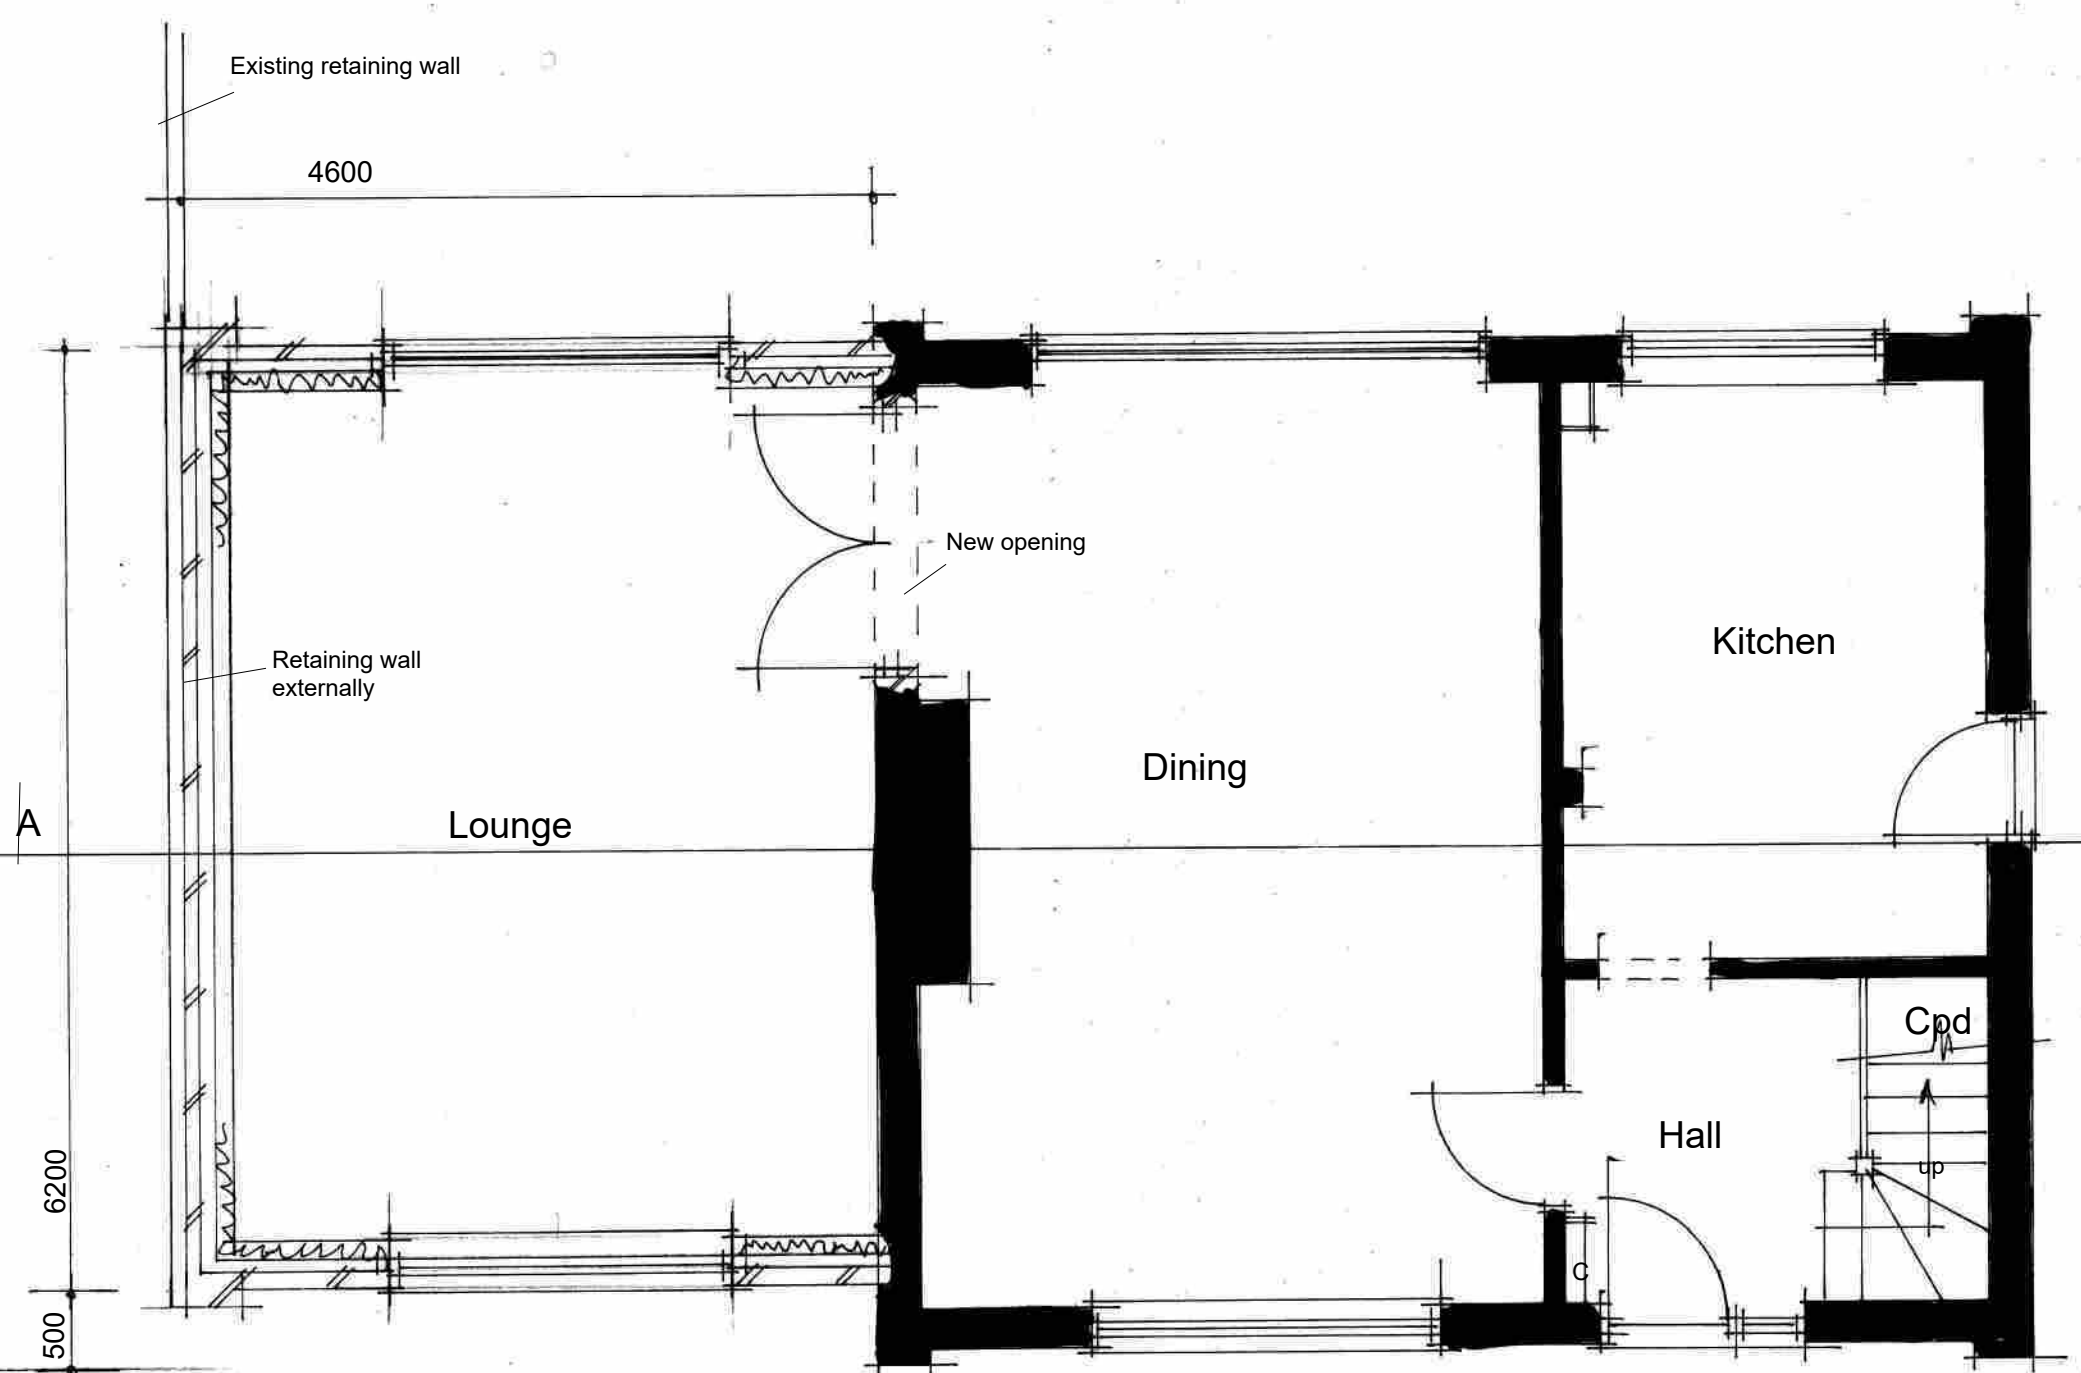
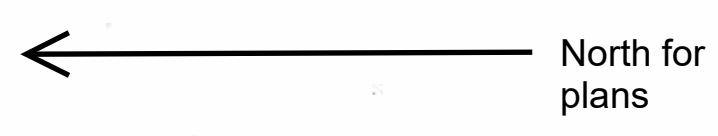
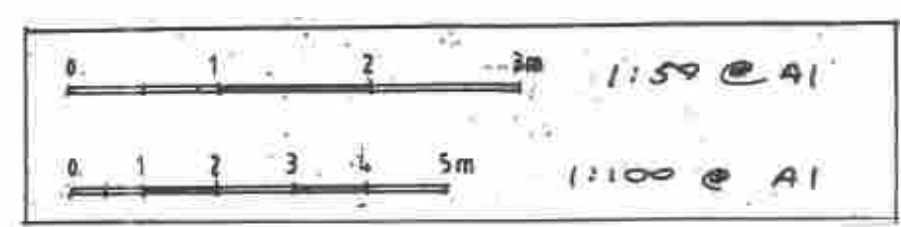
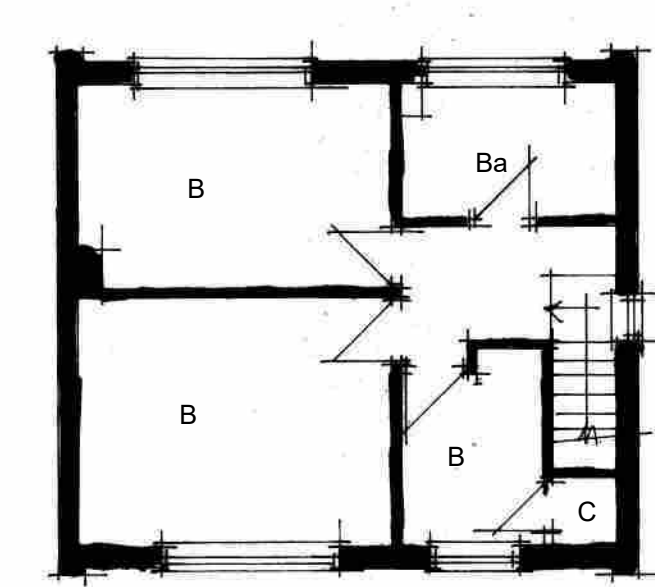
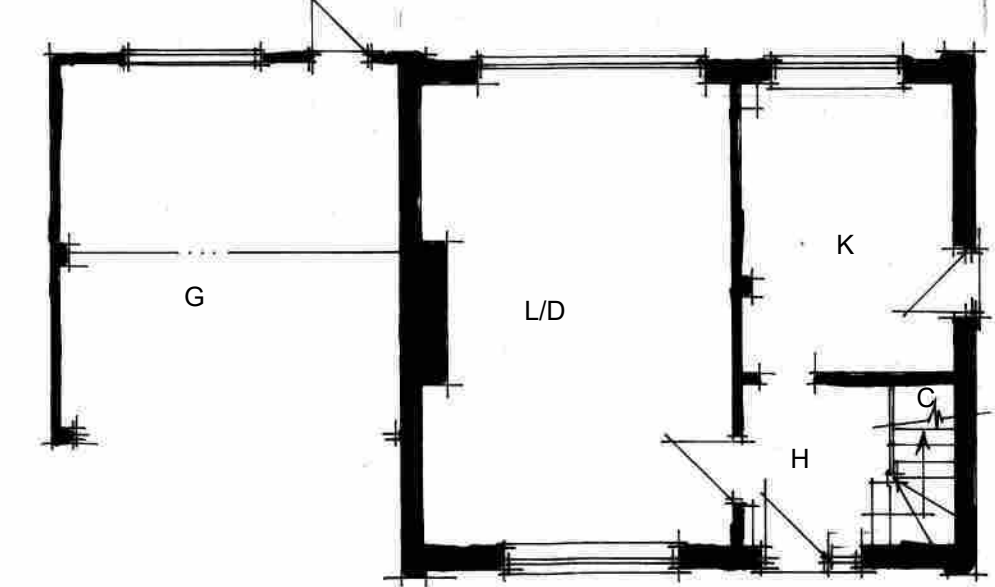
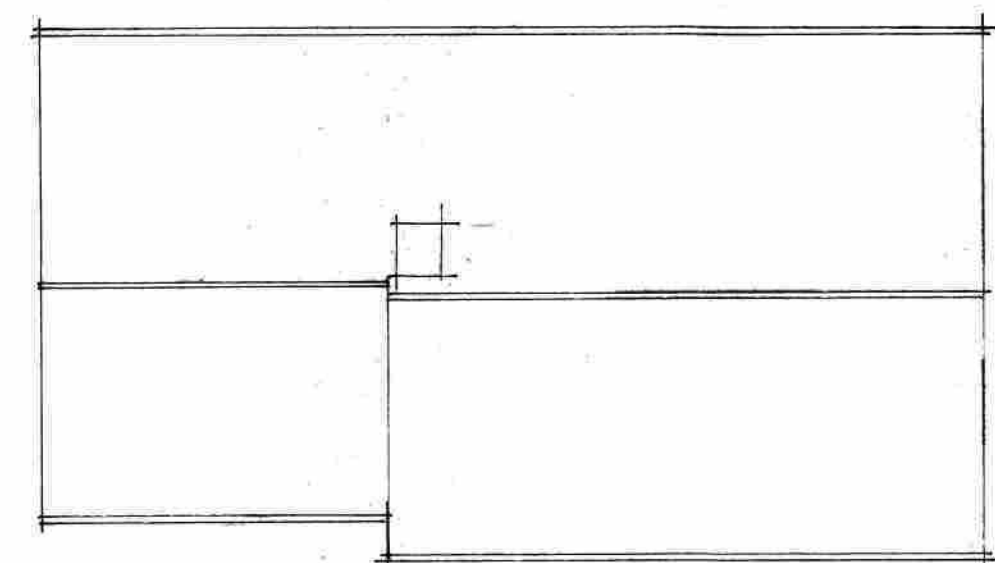
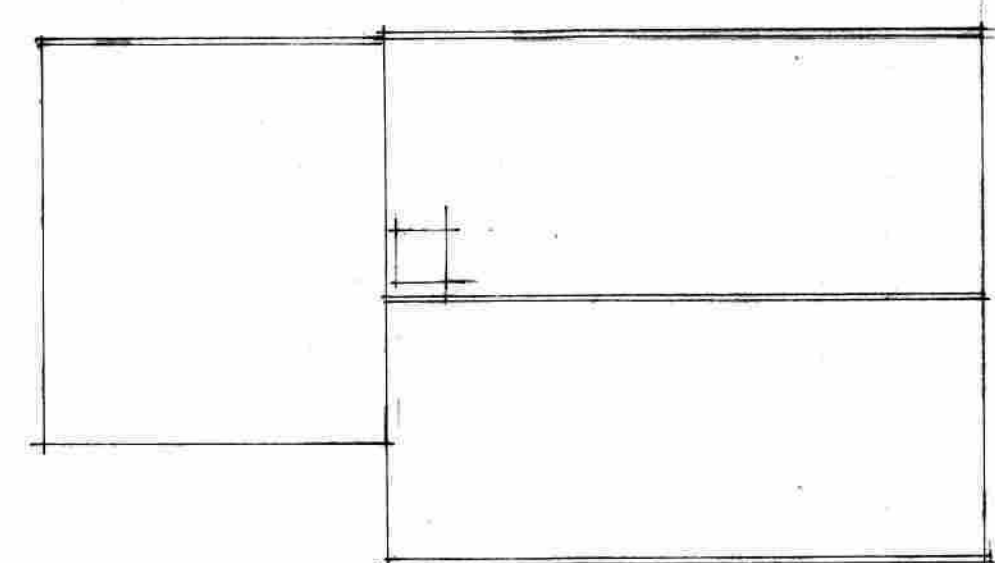
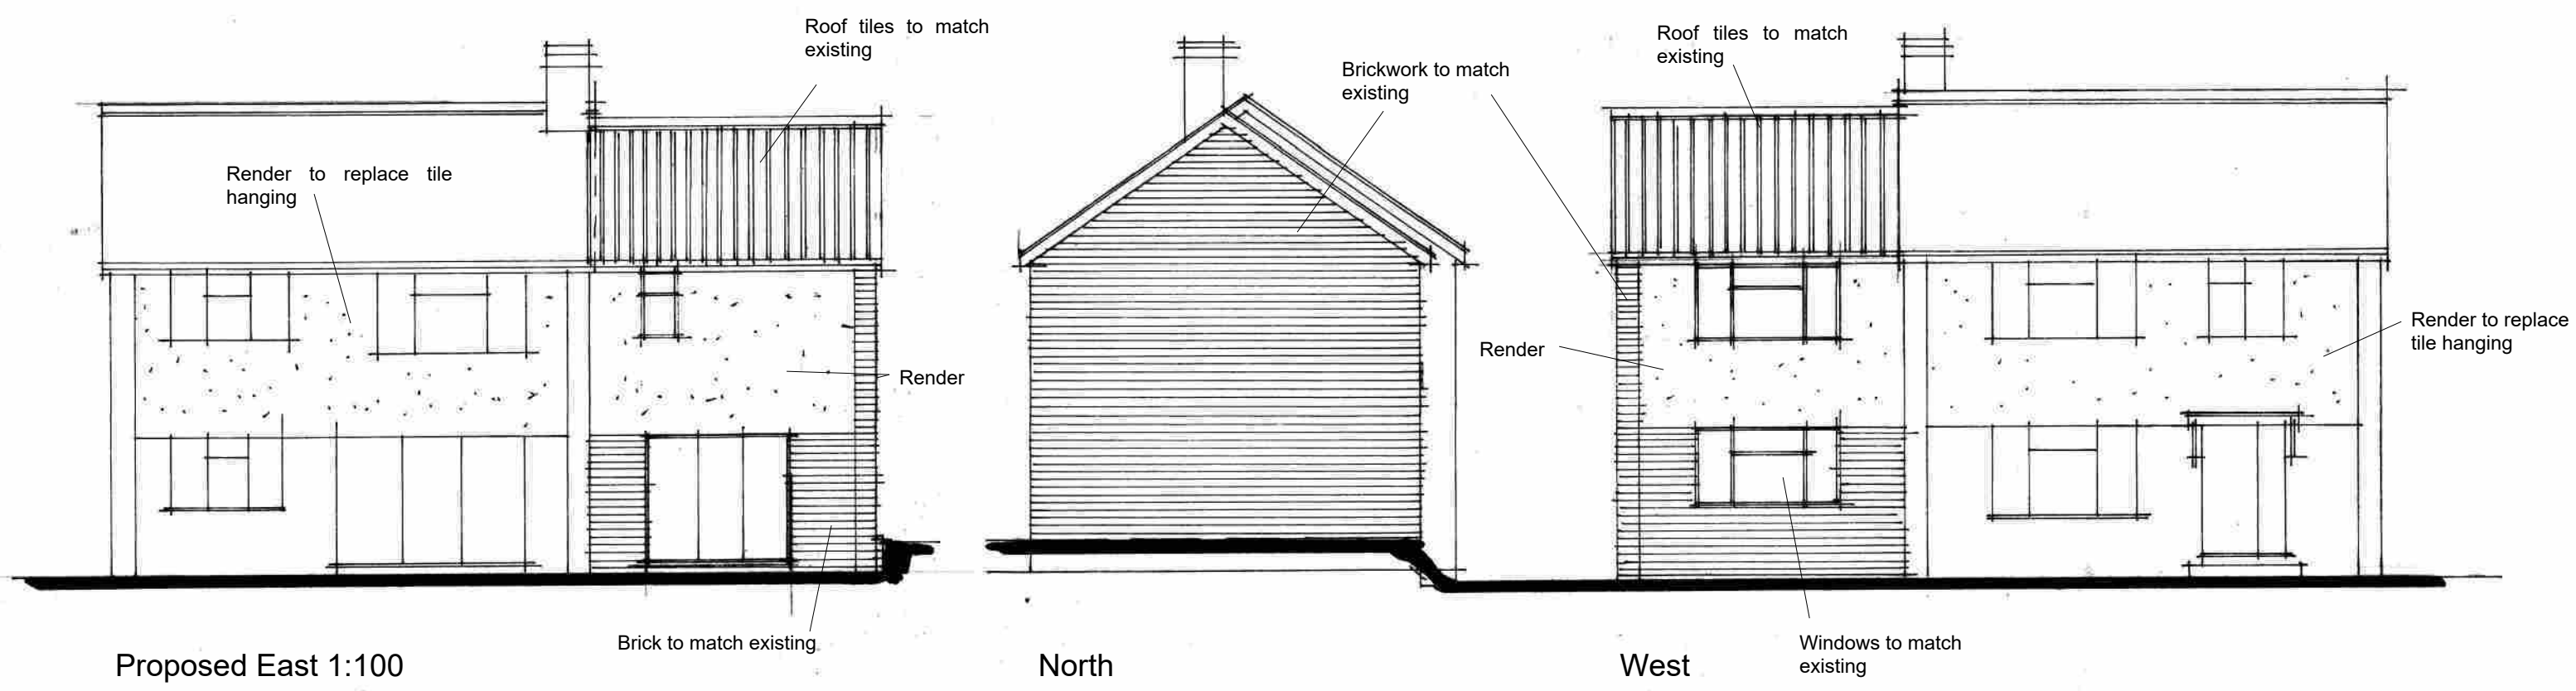


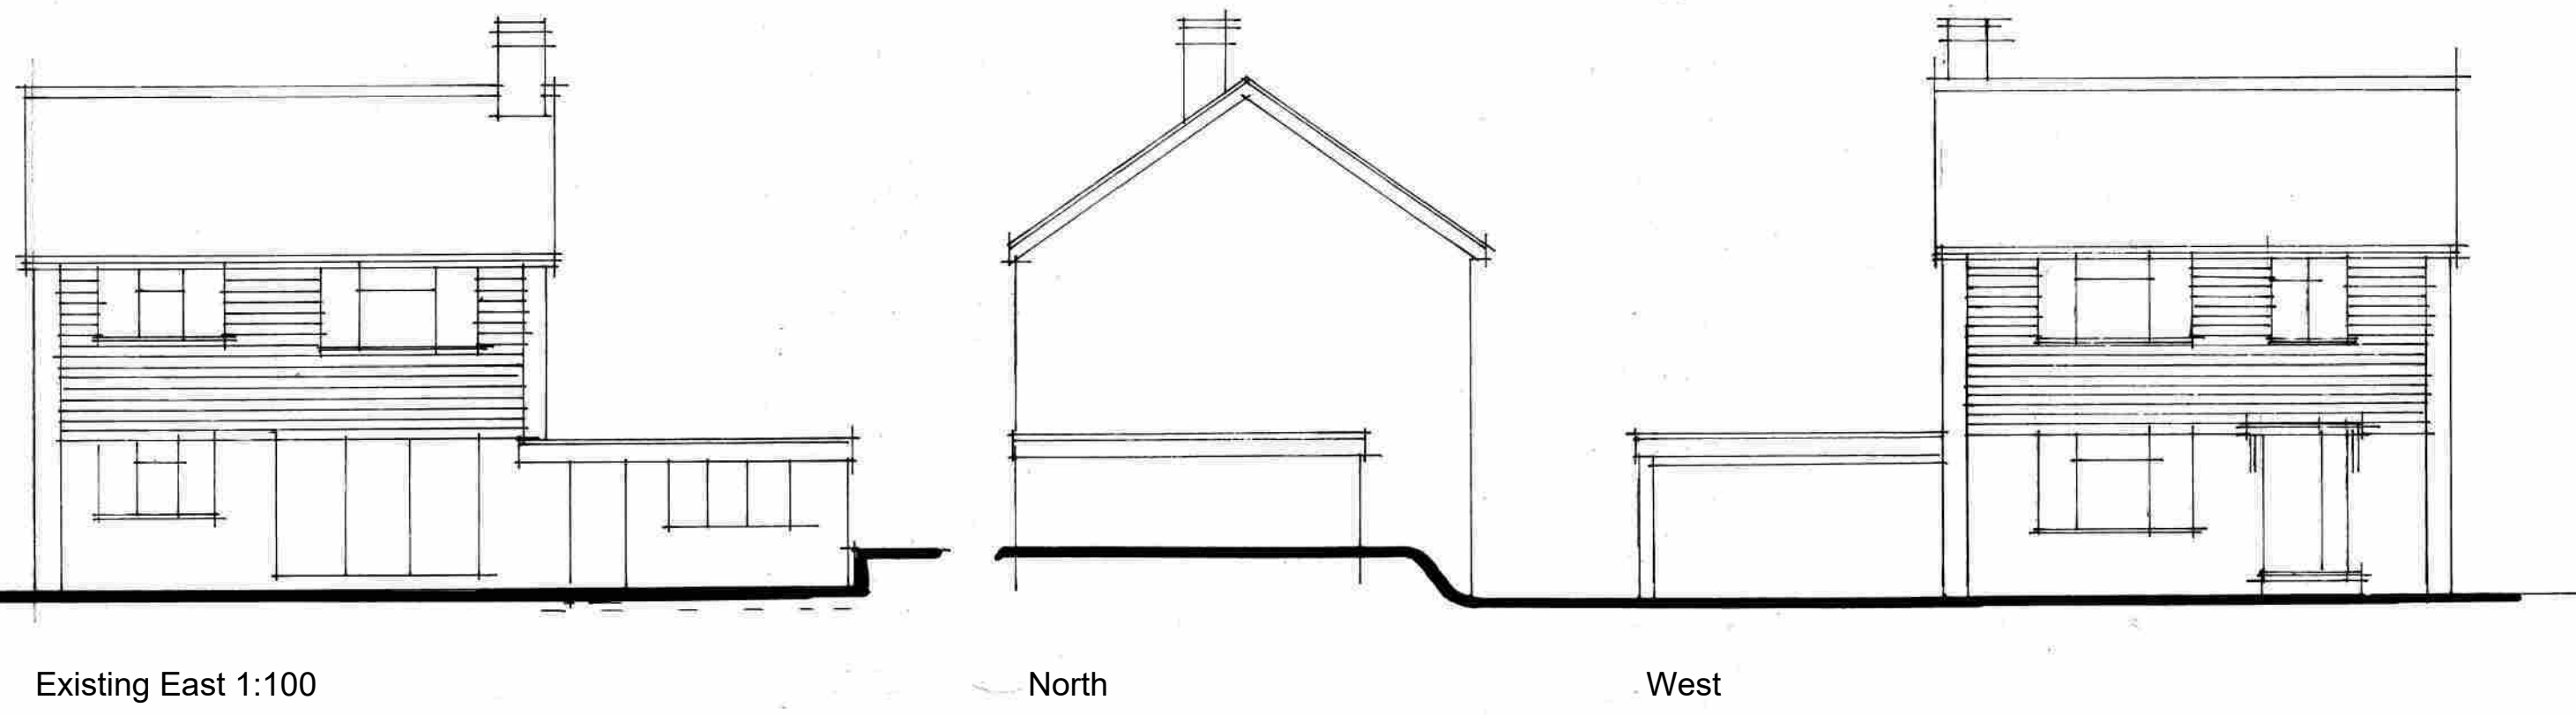

AJ SALTER & SON
 Architectural Technicians
 and Surveyors
 50 WINDSOR ROAD, WORTHING,
 WEST SUSSEX, BN11 2LY
 Tel/Fax: (01903 209496)
 E-mail: ajsalterandson@hotmail.com

C		
B		
A		
Client	Mr & Mrs Perkins	
Address	8 Thames Way : Worthing	
Drawing	TWO-STOREY EXTENSION & ALTERATIONS	No. 1126:1
Scale	1:50 1:100	Drawn IS Date Mar 26