




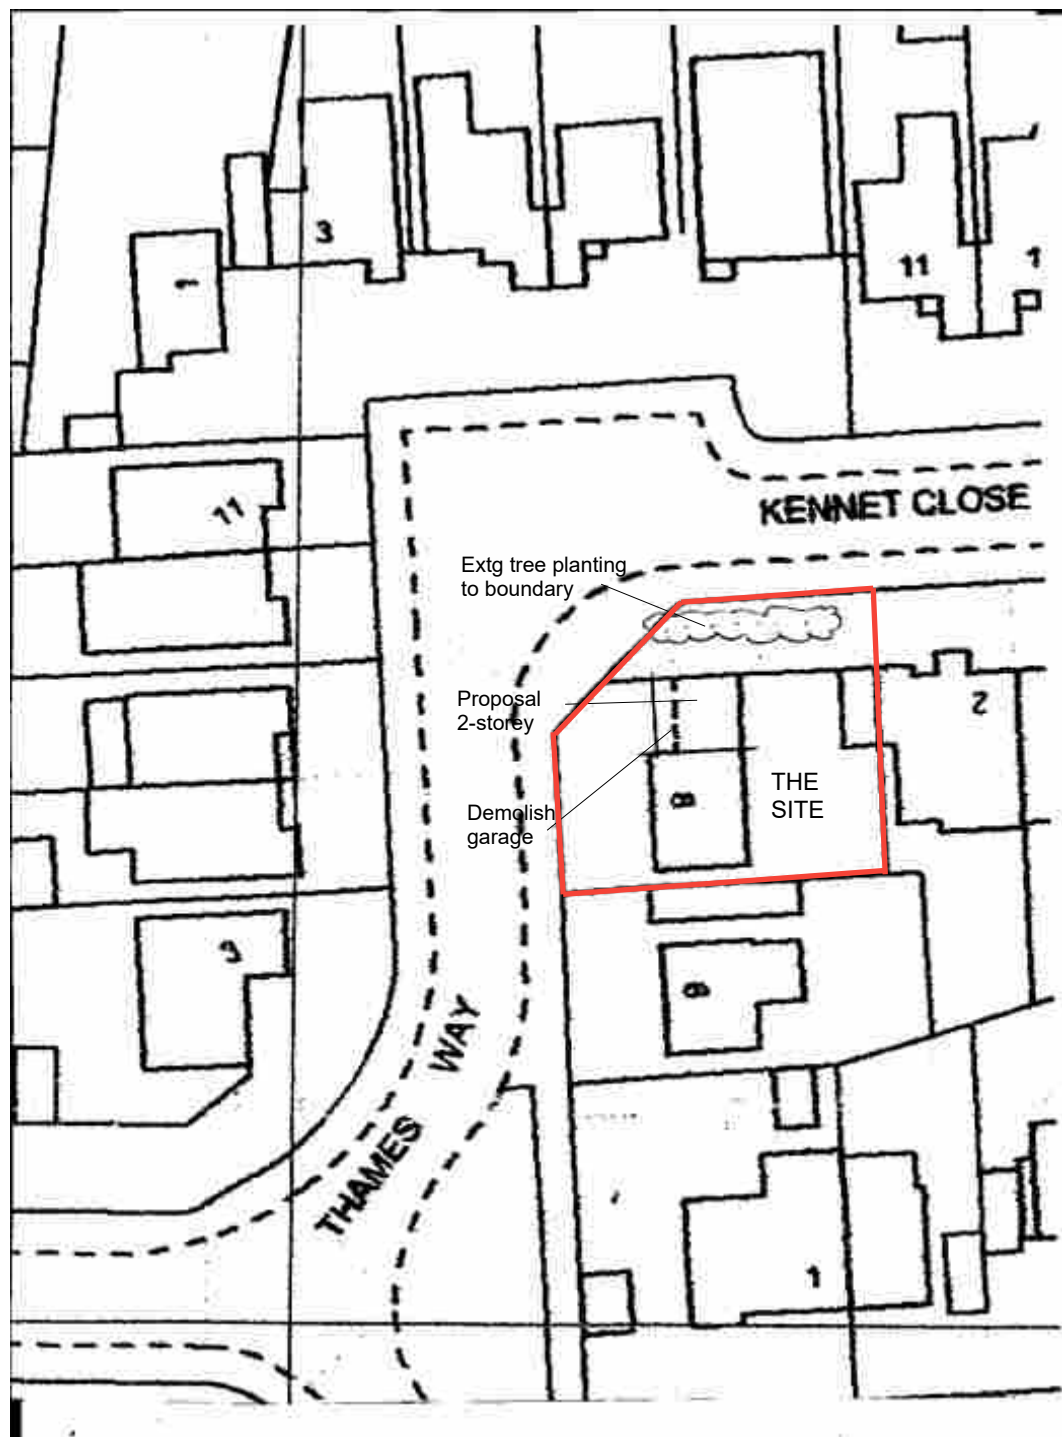

Block plan 1:500

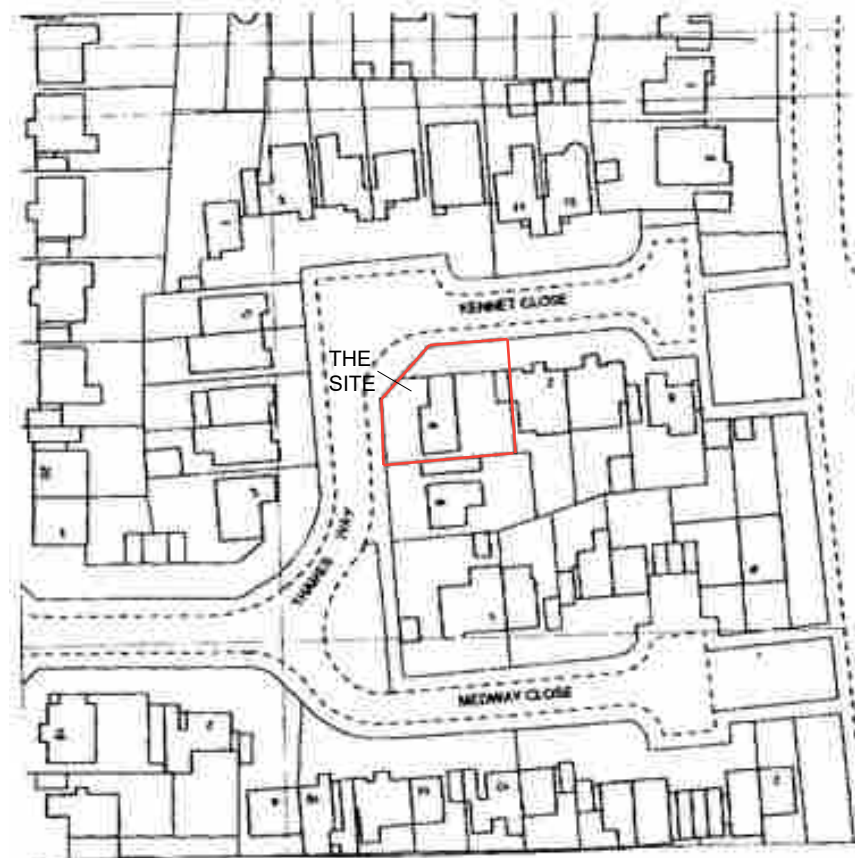

Site plan 1:1250

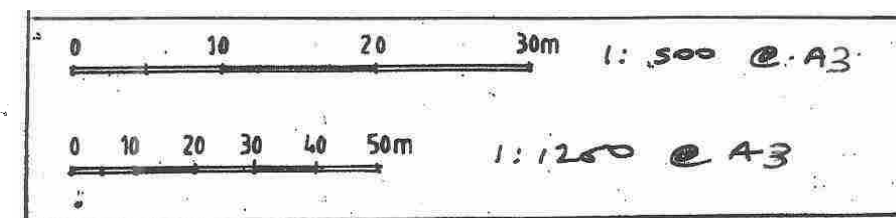

AJ SALTER & SON
 Architectural Technicians
 and Surveyors
 50 WINDSOR ROAD, WORTHING,
 WEST SUSSEX, BN11 2LY
 Tel/Fax: (01903 209496)
 E-mail: ajsalterandson@hotmail.com

C			
B			
A	Site plan amended to TP requirements	Mar 26	IS
Client	Mr & Mrs Perkins		
Address	8 Thames Way : Worthing		
Drawing	Location plans	No.	1126:2a
Scale	1:500 1:1250	Drawn	IS
		Date	Mar 26