ADUR & WORTHING
PLANNING SERVICES

PLAN	AWDM/0122/15
DATE VALID	29 JAN 2015


Block Plan 1:500

0 10 20 30 40 50 M


Site Plan 1:1250



Site Location Plan 1:1250

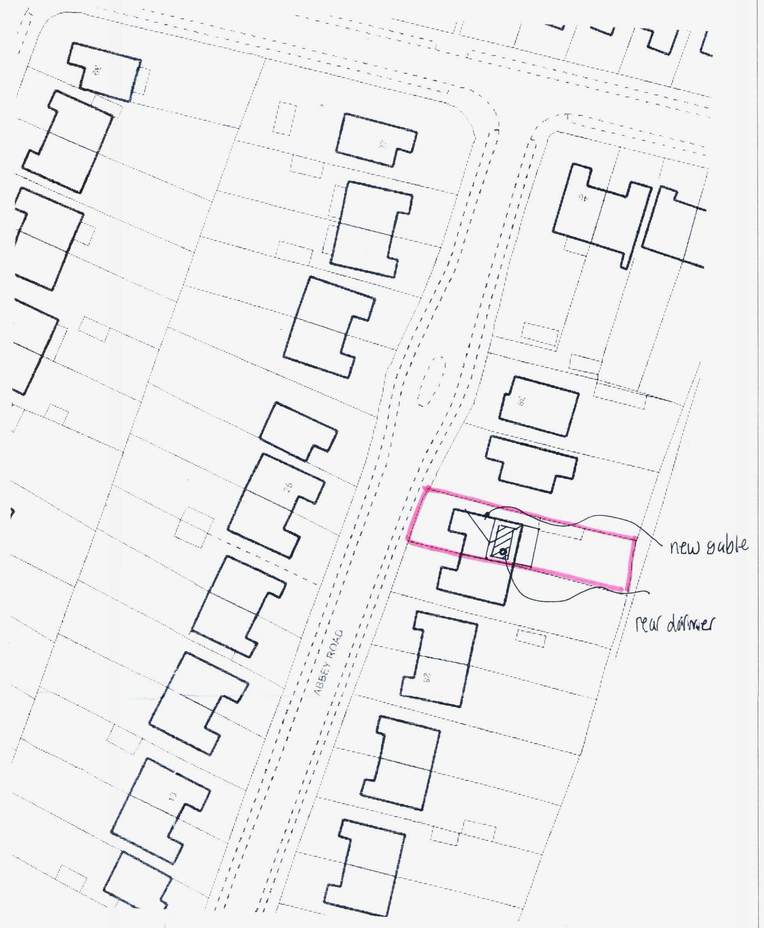


Block Plan 1:500

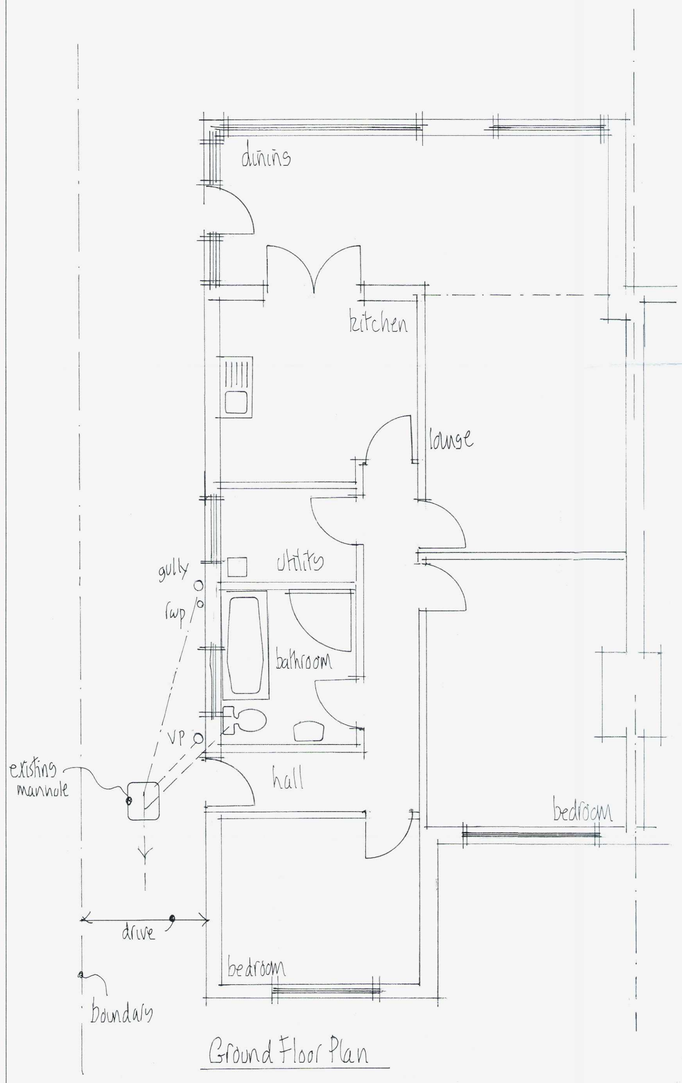


Ground Floor Plan

1m 2m 3m 4m 5m

1:50 Scale Bar

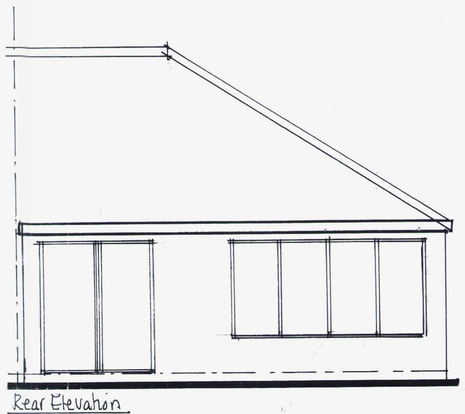

Rear Elevation

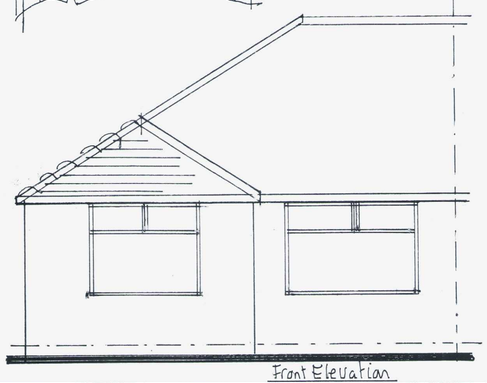

Front Elevation



Side Elevation

NOTES:
All dimensions must be checked on site and not scaled from this drawing.

Mel Humphrey
MRICS MBEng

39 Northease Drive
Hove East Sussex BN3 8PQ

RICS
Mobile: 07701 055182
Email: mel_humphrey_uk@yahoo.co.uk

Drawing Title
Existing Details @
34 Abbey Road, Sompting

Scale: 1:50

Date: Dec 14

Drawn by: MJH

A1 sized drawing

Drg No:

Rev: