



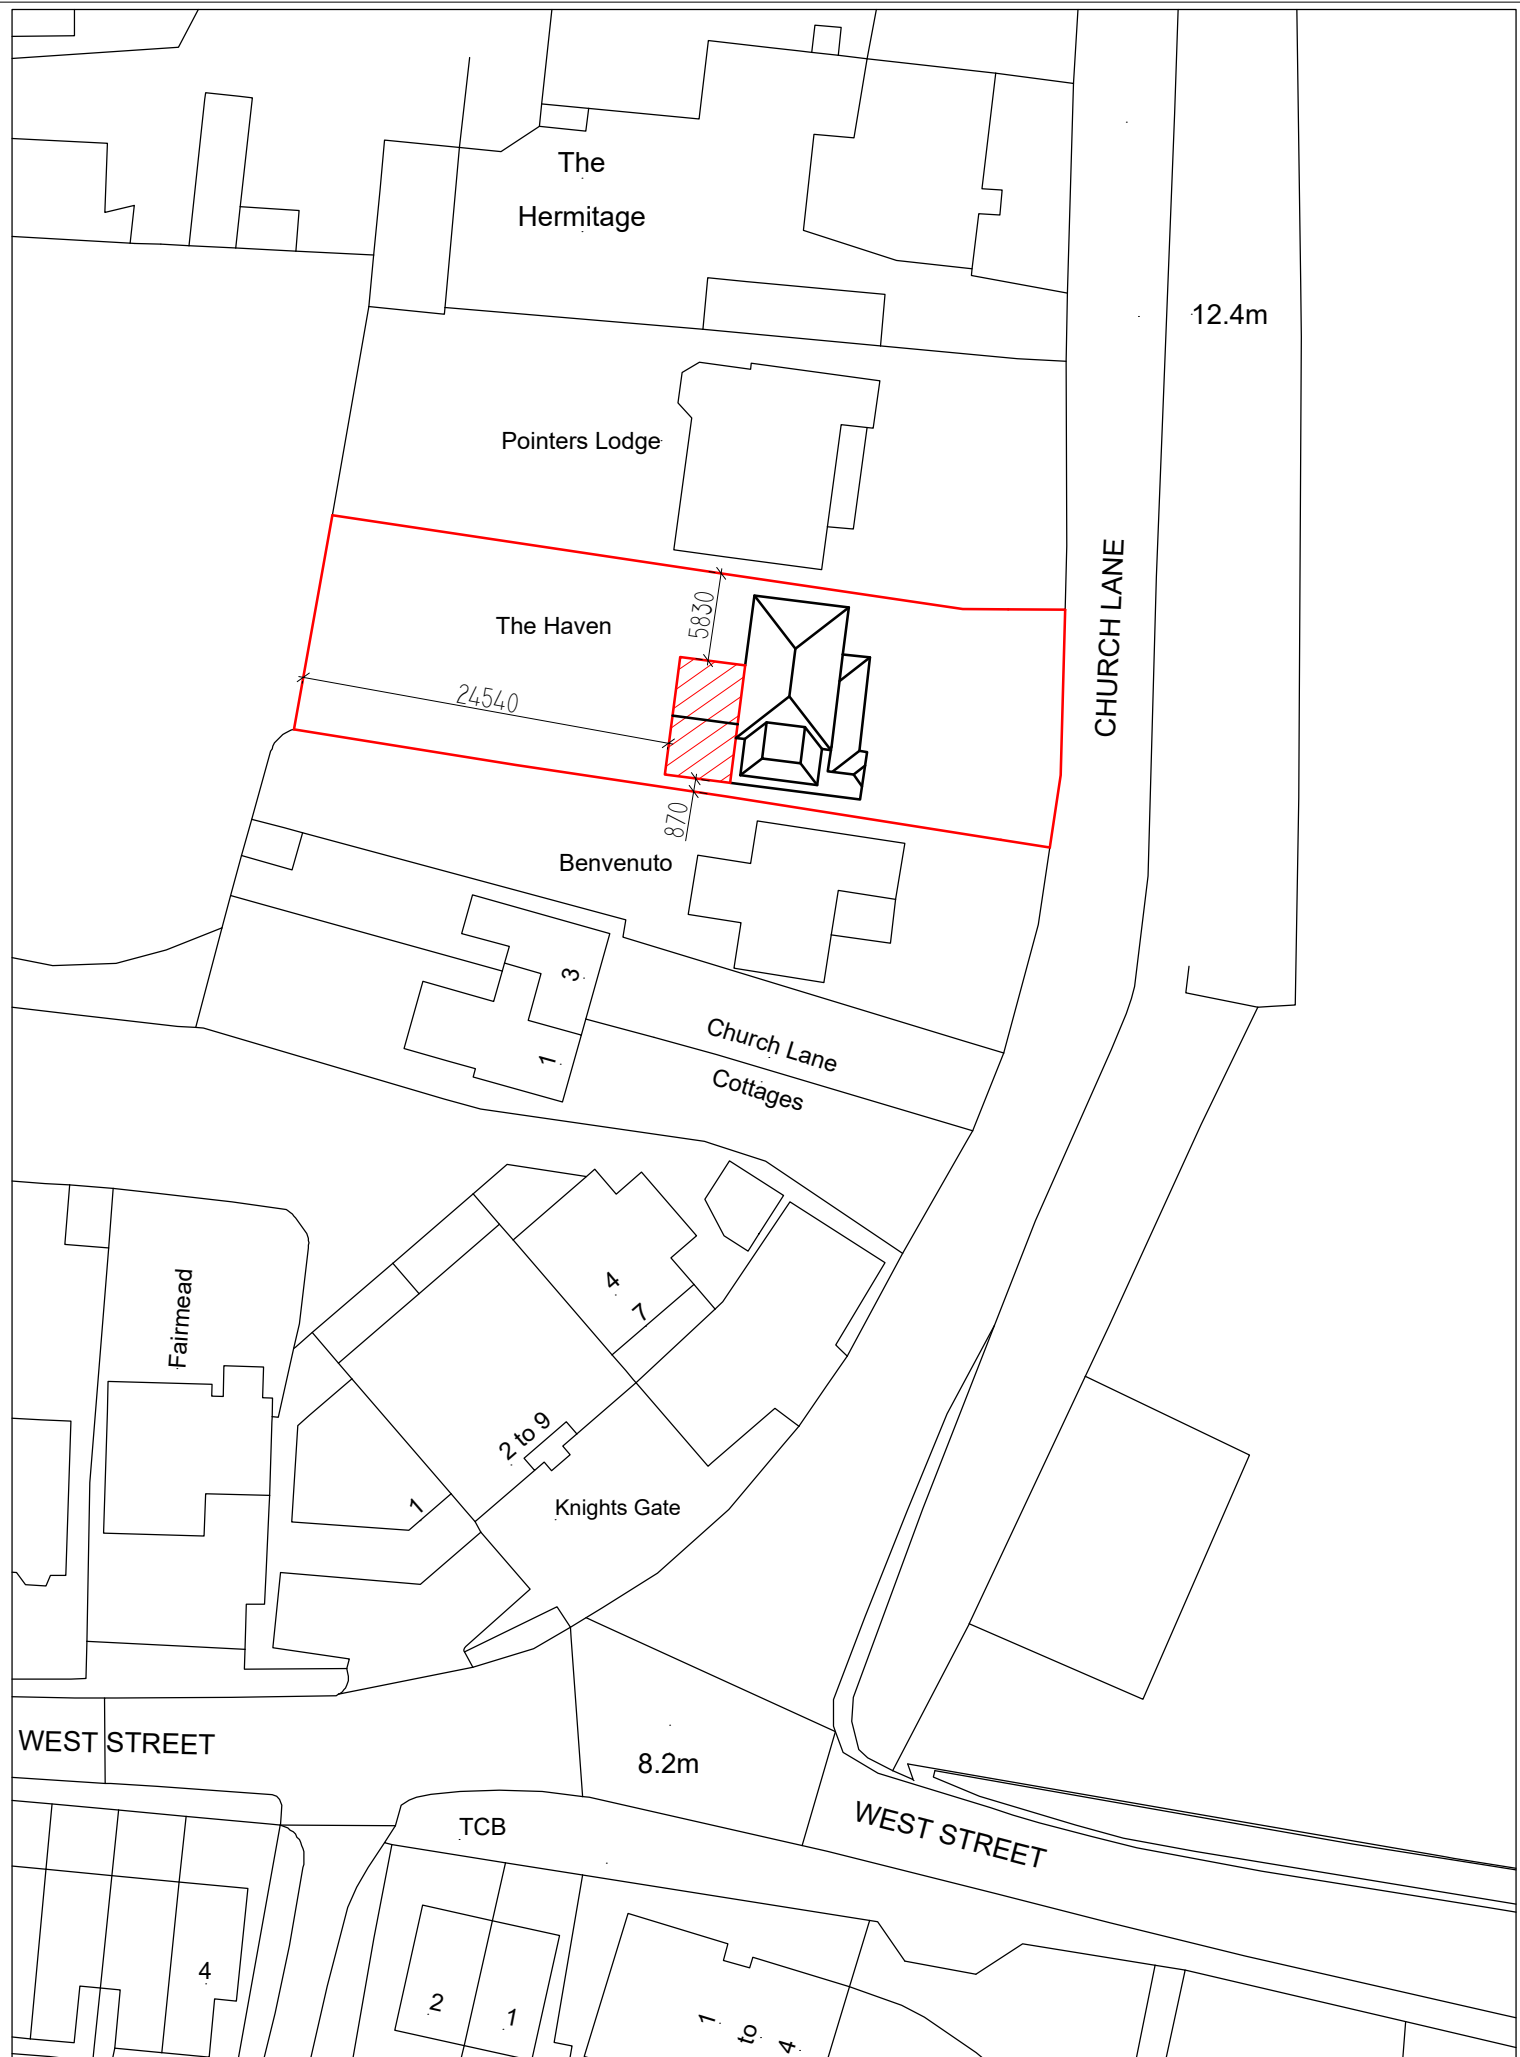

Scale 1:500

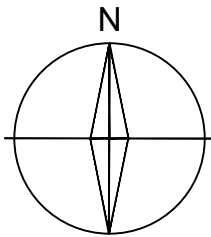

Rev.	Date	Description
		
Contact 01903 357 047 info@coastlinearchitects.com www.coastlinearchitects.com		

client	Mr & Mrs Dearn		
site address	THE HAVEN, CHURCH LANE LANCING, BN15 0BA		
project title	Proposed single storey rear extension		
drawing title	BLOCK PLAN		
status	PLANNING		
date	11th Feb 2026	drawn by	EL
scale	1:500 @ A3		
drawing no.	A-S-302		