



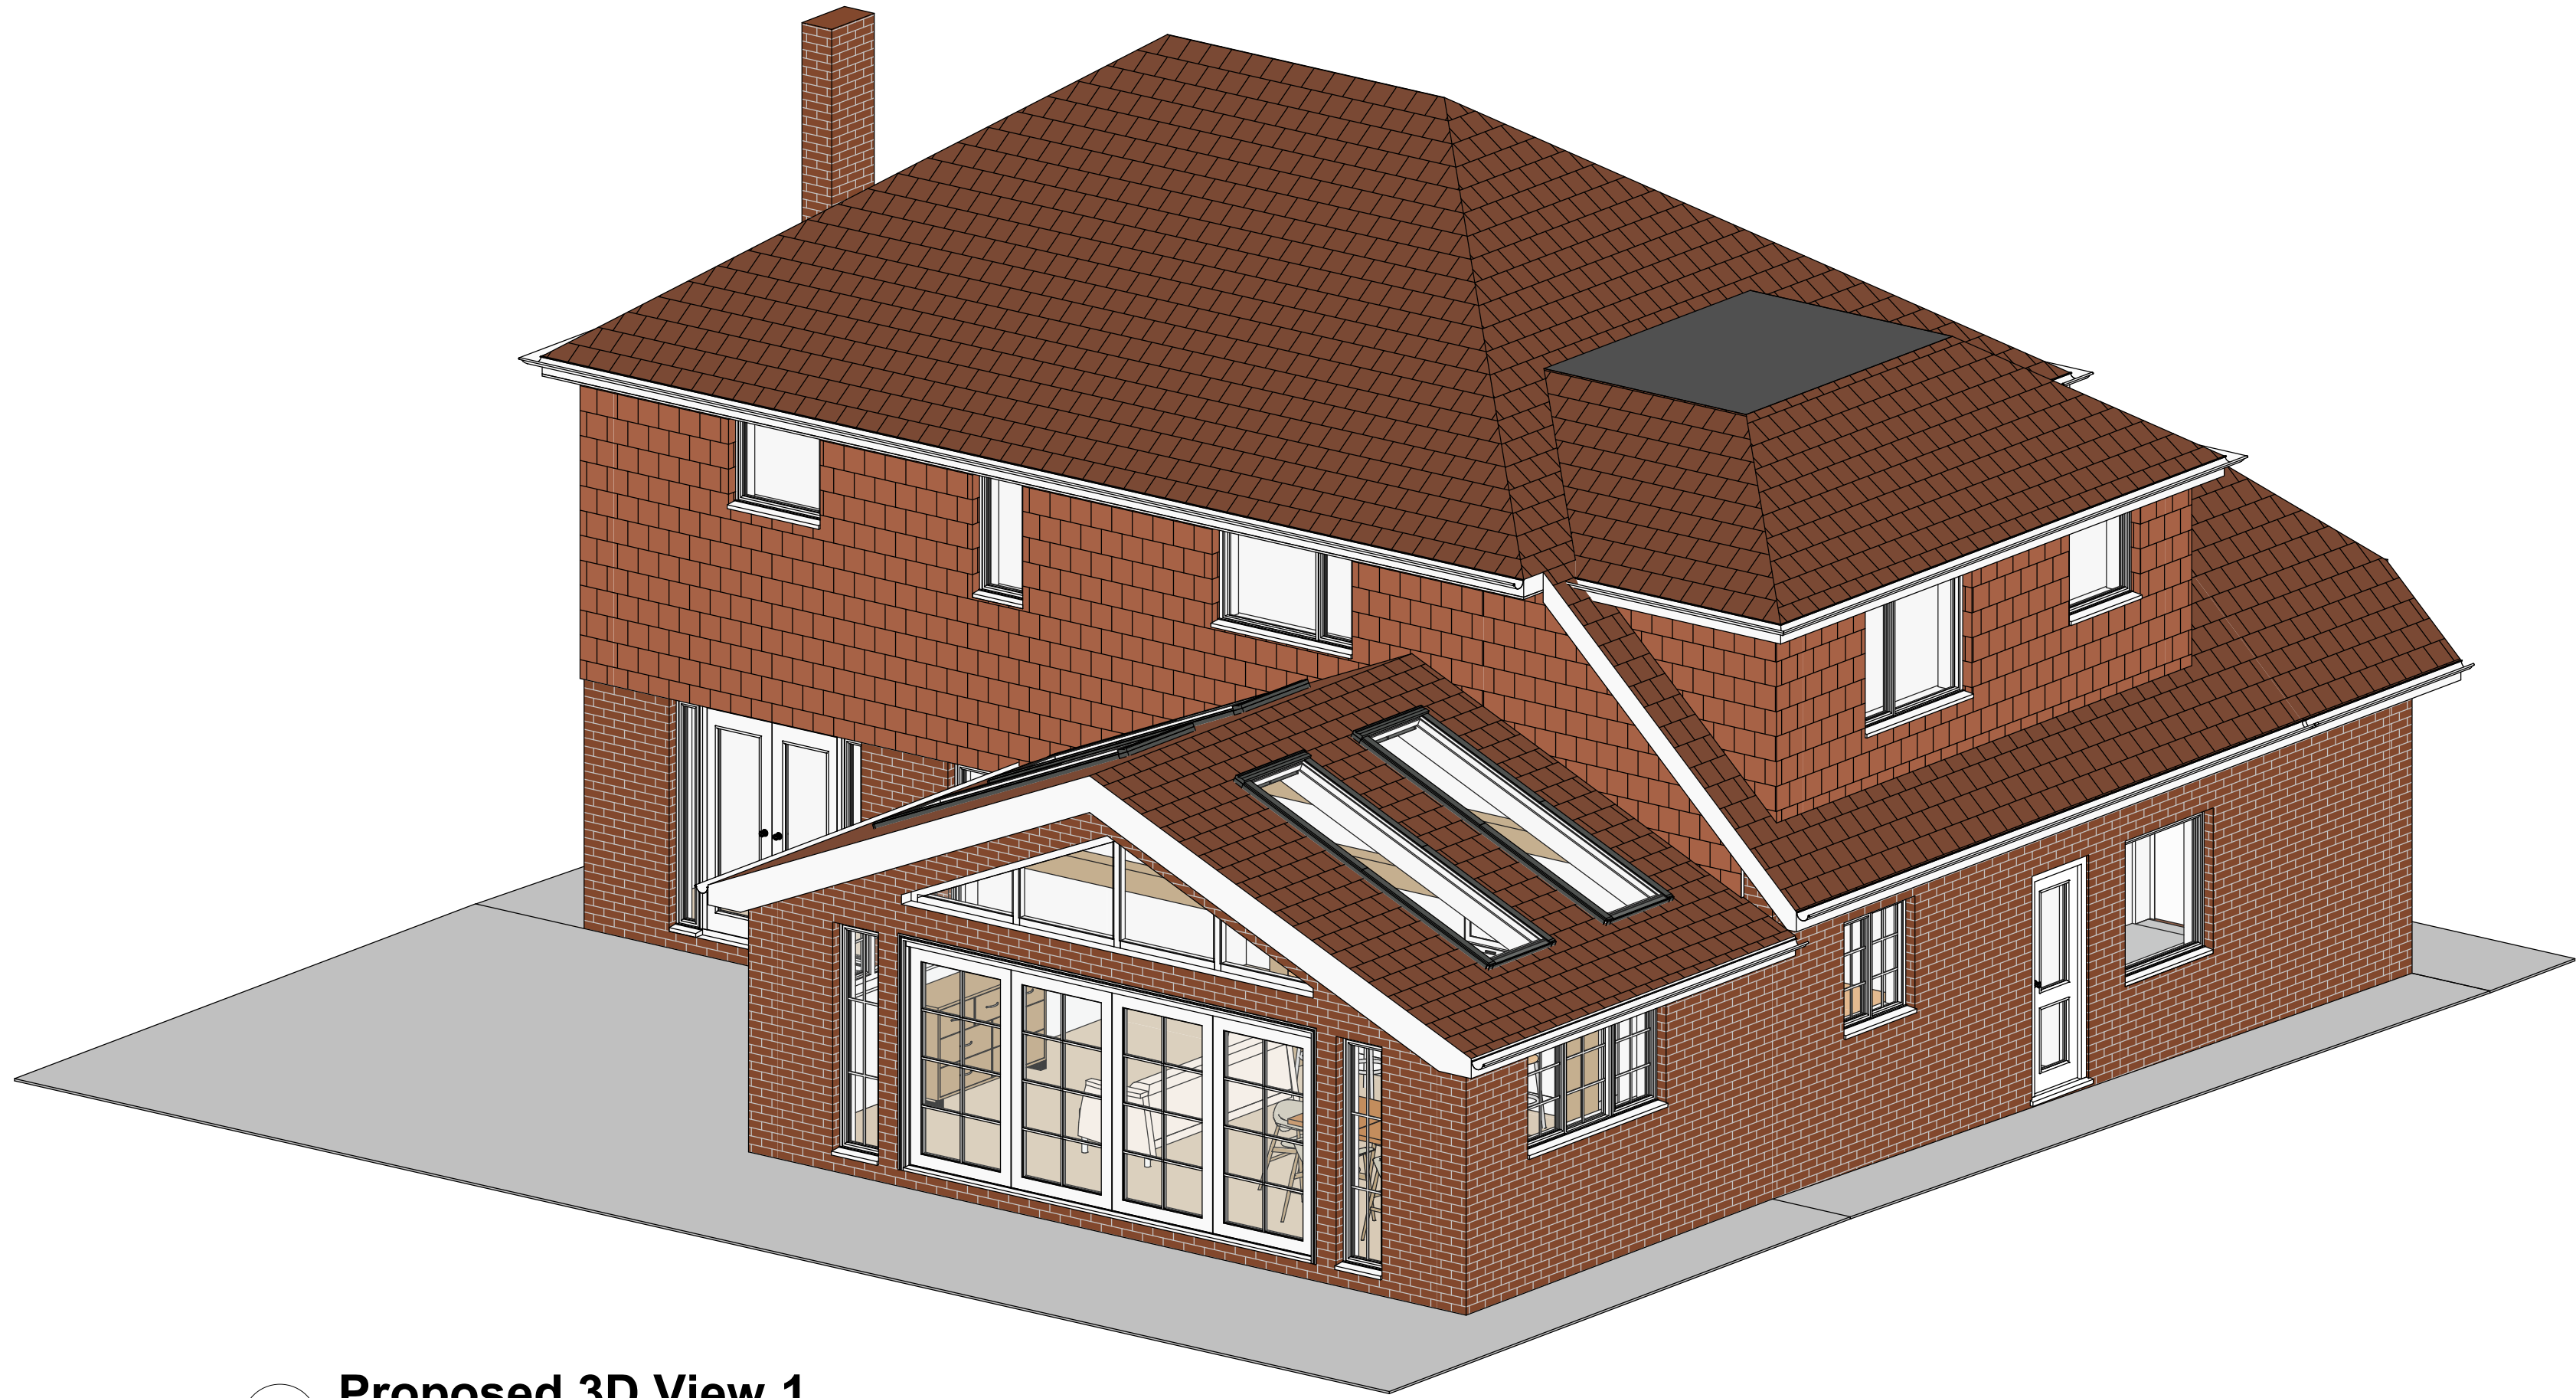


1 Proposed 3D View 1

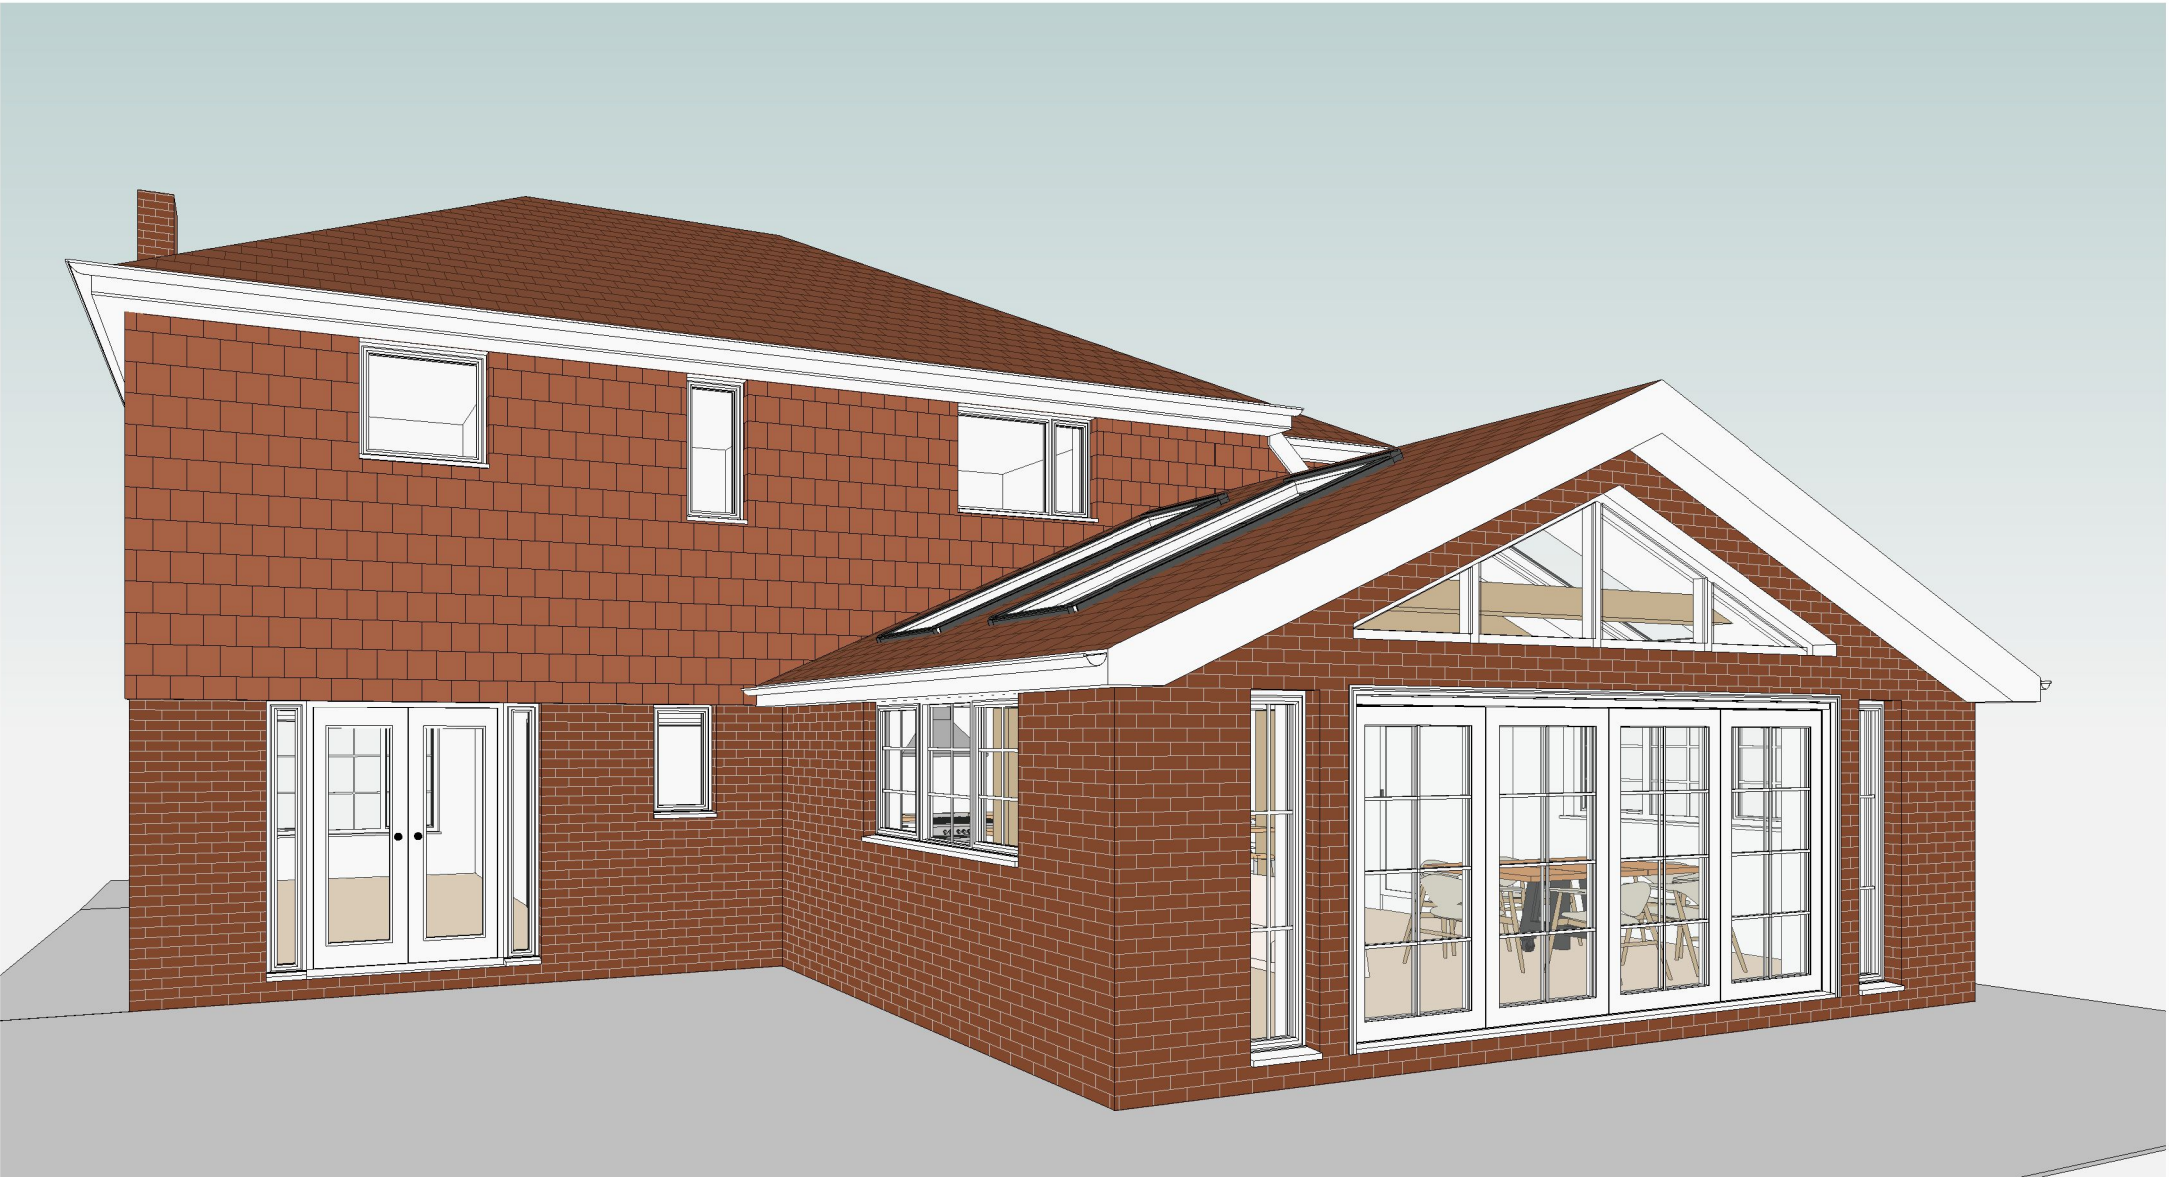

3 Proposed 3D View 3



4 Proposed 3D View 4

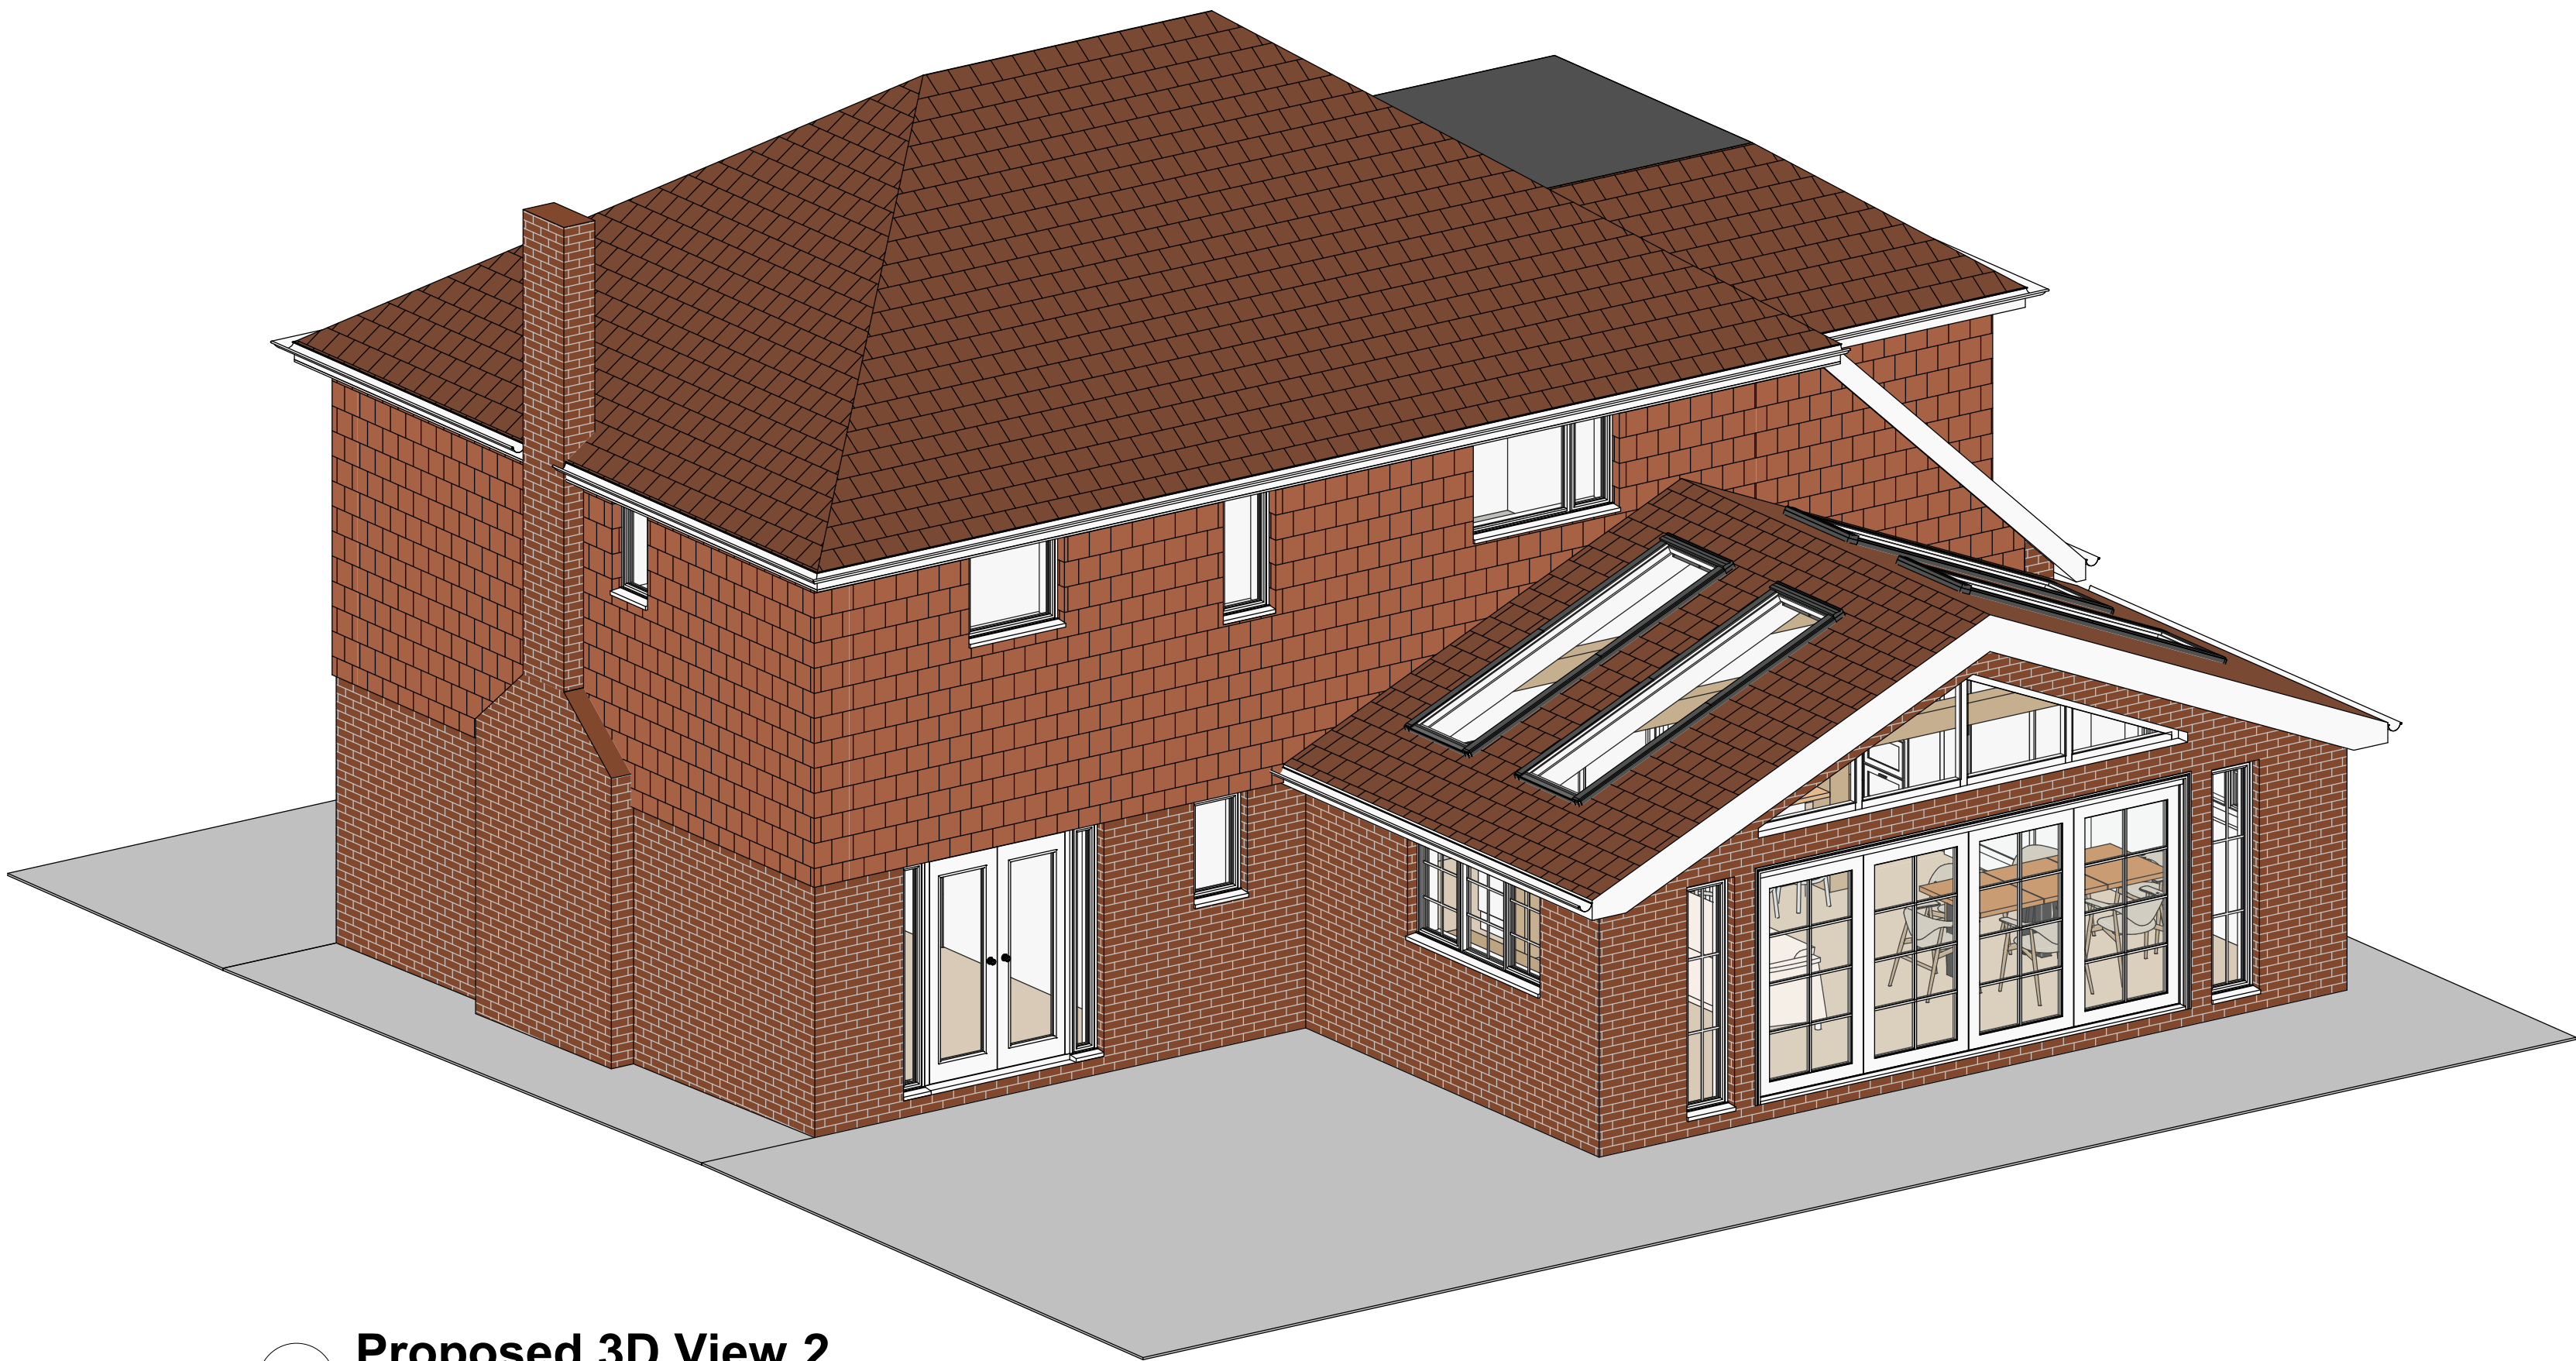

2 Proposed 3D View 2

All dimensions must be checked on site and not scaled from this drawing, apart from by Local Authority.

No work is to be commenced until full Planning Permission/ Building Regulations have been approved and any conditions discharged. Any work started prior to approval is entirely at clients' contractors risk.

The contractor is responsible for taking and checking all levels, dimensions etc, prior to ordering materials and starting work. Any discrepancies are to be reported back to Coastline Architects prior of commencement of works.

Drawings have been produced for Planning Permission/ Building Regulations submissions only and do not constitute full working drawings.

REV	DATE	DESCRIPTION
-----	------	-------------



Contact:
01903 357 047
info@coastlinearchitects.com
www.coastlinearchitects.com

CLIENT	Mrs & Mr Dearn
--------	----------------

SITE ADDRESS	The Haven, Church Lane Sompting BN15 0BA
--------------	---

PROJECT TITLE	Proposed single storey rear extension
---------------	---------------------------------------

DRAWING TITLE	PROPOSED 3D
---------------	-------------

STATUS	Planning
--------	----------

DATE	11th Feb 2026	DRAWN BY	EL
------	---------------	----------	----

SCALE	@A1	CHECKED BY	EL
-------	-----	------------	----

DRAWING NO.	A-P-204
-------------	---------