


SOUTH ELEVATION


SCALE 1:100

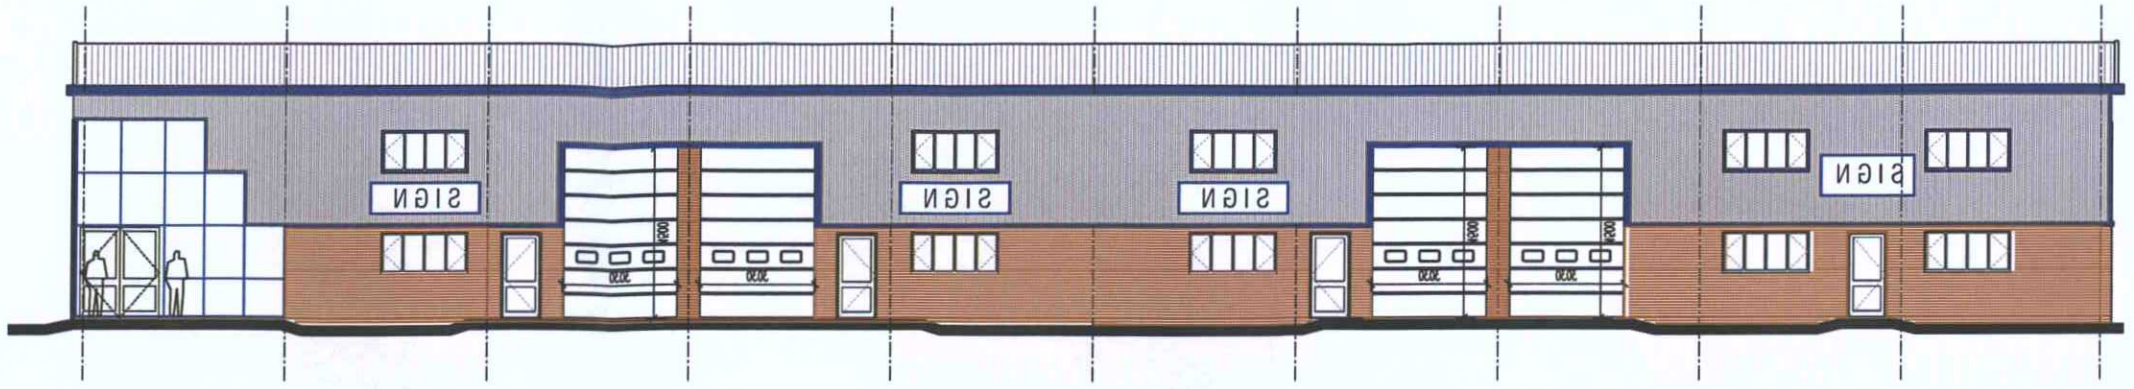

FRONT ELEVATION


SCALE 1:100

ADUR & WORTHING
PLANNING SERVICES
AWDM/ 0474/13
- 1 MAY 2013
VALID

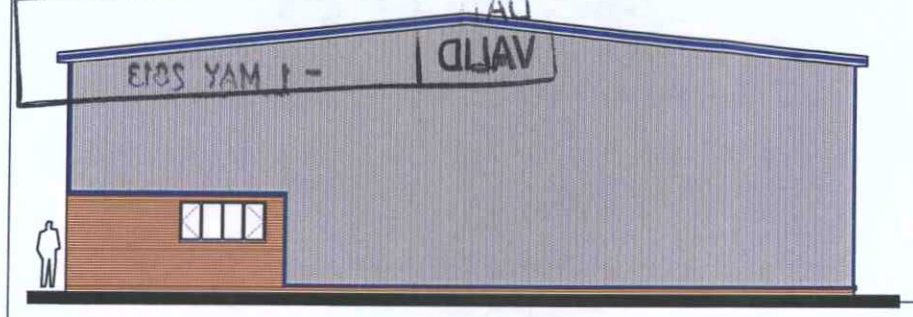


NORTH ELEVATION

SCALE 1:100

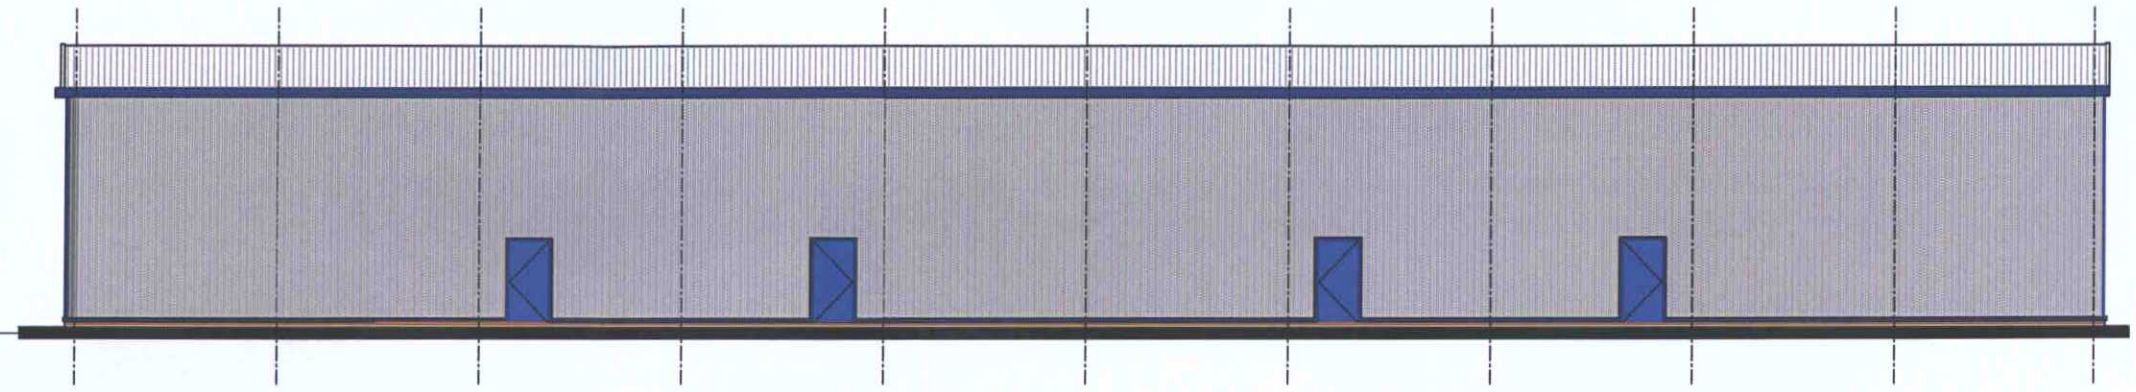


REAR ELEVATION

SCALE 1:100

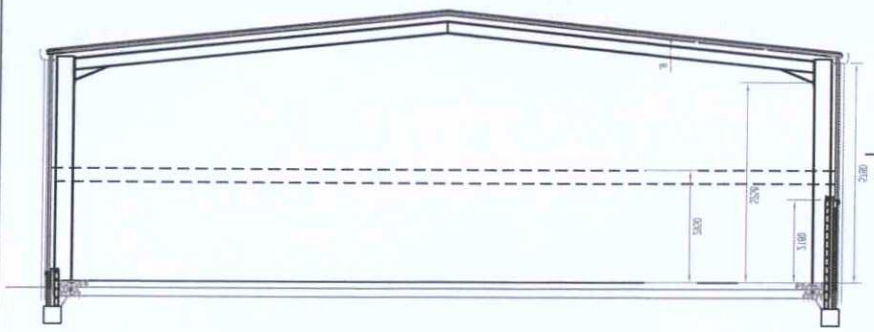


TYPICAL SECTION

SCALE 1:100

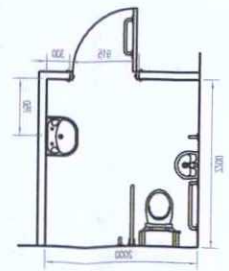

TYPICAL UNISEX DISSABLED WC LAYOUT

SCALE 1:50

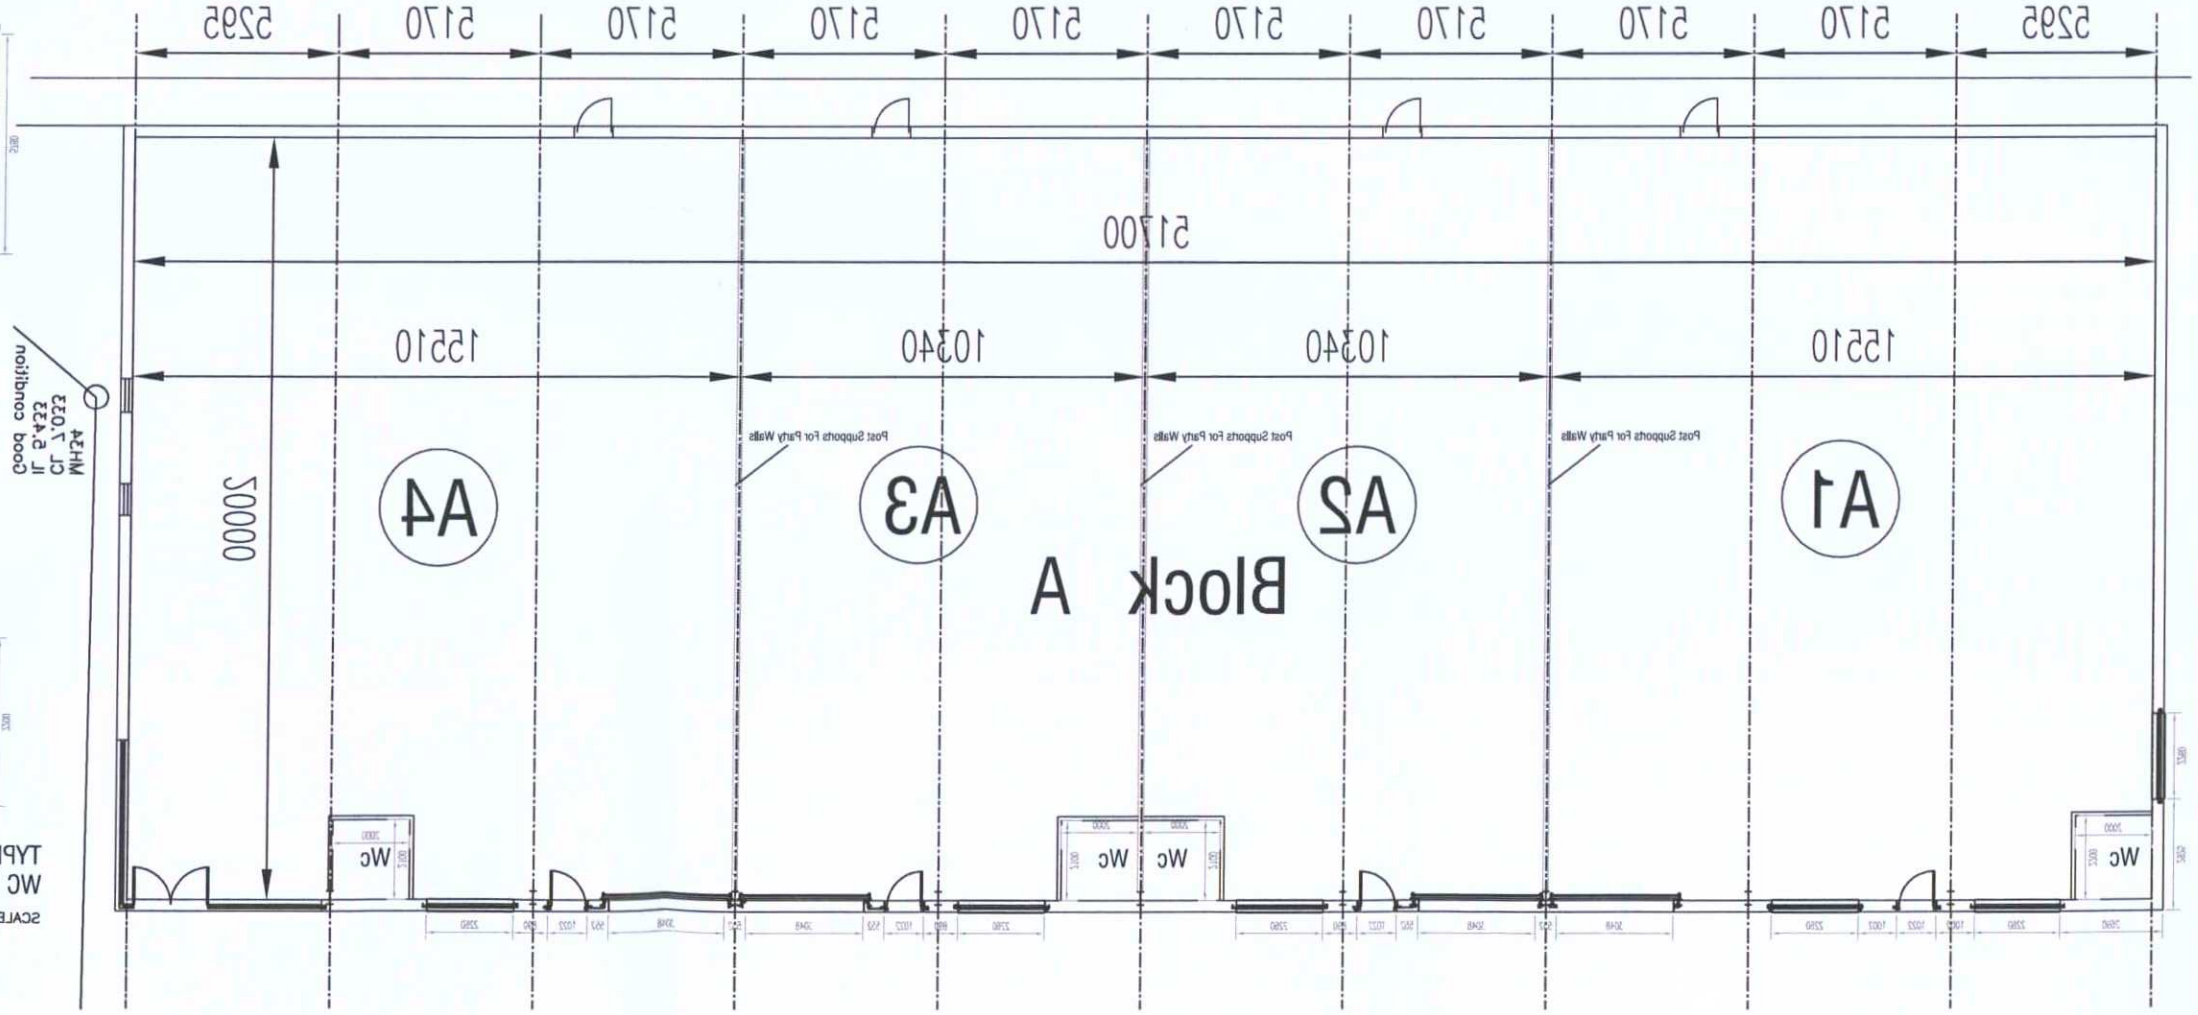

REV	DESCRIPTION	DATE
	REVISION	
A.	Elevations Updated To Clients Requirements	15.01.08
B.	Grid Added Window Positions Adjusted	07/03/08
C.	Revised Elevational Treatment	07/05/08
D.	Section Added.	05/12/08
E.	Grid Revised & Loading Door Width Increased	06/01/09
F.	Internal Width & Grid Revised	10/03/09

job no.	drawing no.	rev.
180 999	A 110	F.

scale	drawn by	date
1:100@A1	RE:	Jan 08

CAD File:

BLOCK A
Eversfield Way
Dolphin Road
Shoreham-By-Sea

ELEVATION AND PLAN

Hargreaves

Rustington House, Worthing Road, Rustington, West Sussex, BN16 3PS
Tel No: (01903) 777777 Fax No: (01903) 777700