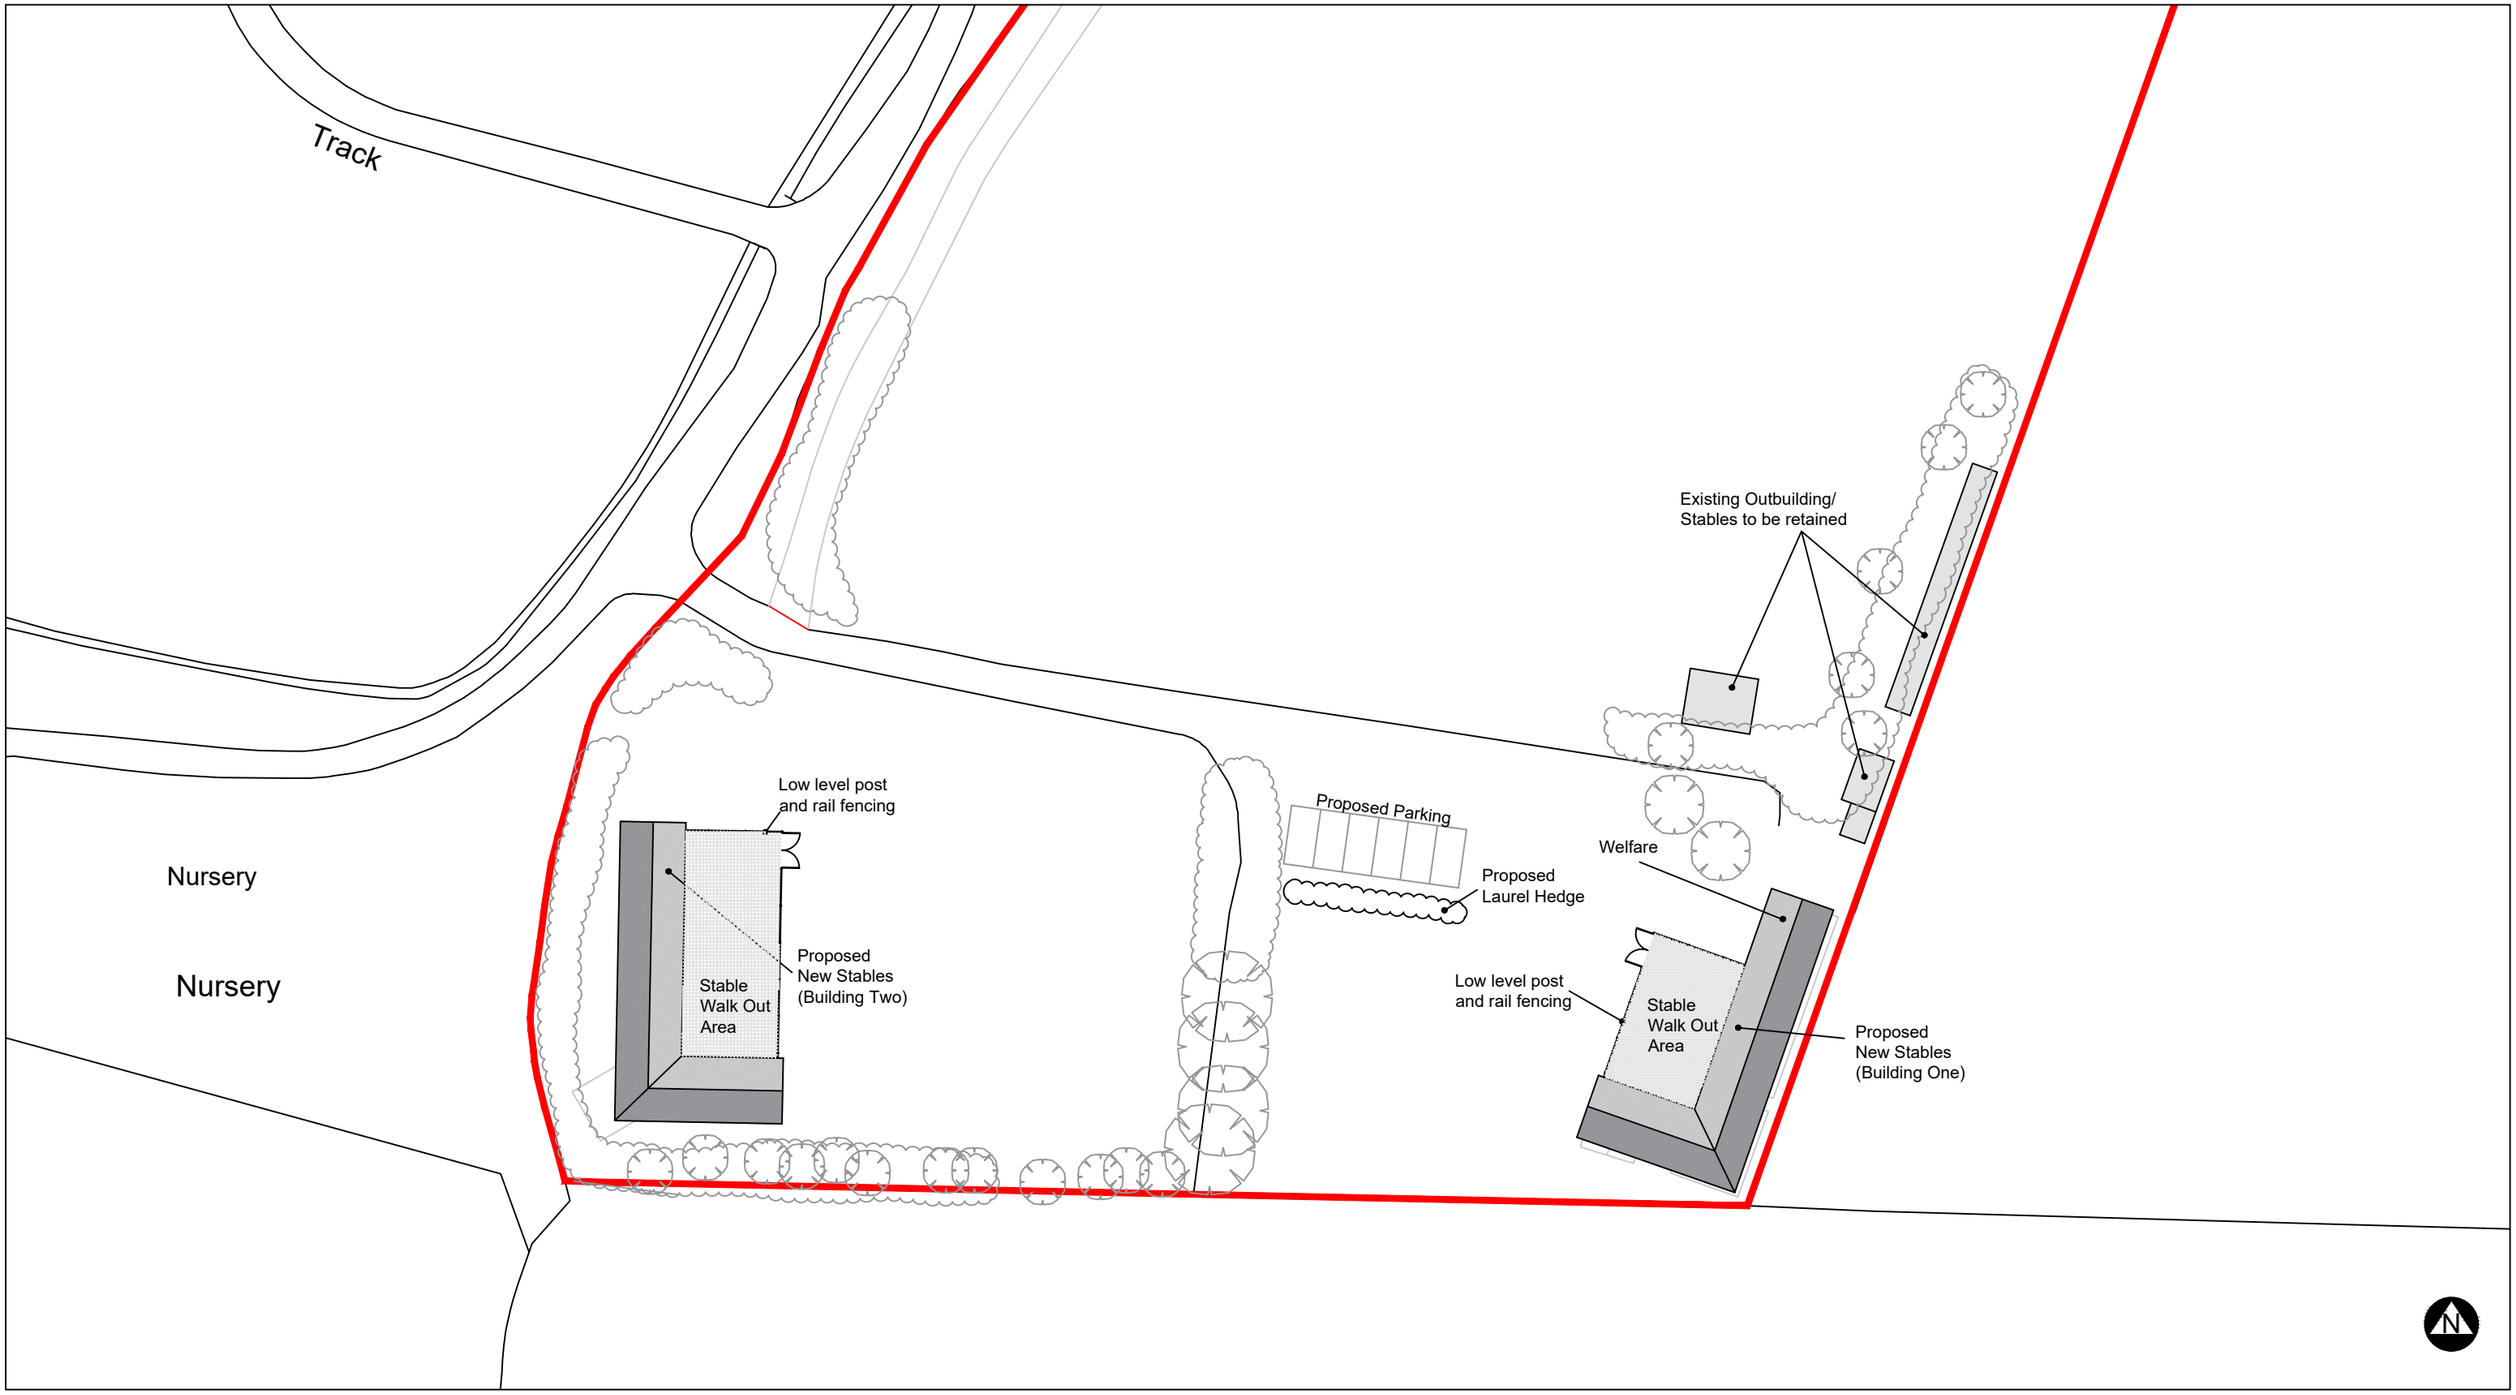

Scale Bar (1:500)

0m 10m 20m 30m 40m 50m

Revision:	A	June 2022	Stable 2 amended and mobile home removed

address
Stocks Gardens, West Street, Sompting, West Sussex

project
Demolition of existing stables/ outbuildings, proposed construction of 2no. new stables and installation of new mobile home

title
Proposed Block Plan

scale	date	dwg no.	revision
1:500 @ A4	April 2022	2021.341.03	A

DOWNSVIEW
ASSOCIATES
Chartered Surveyors

Little Acorns
Hampers Lane
Storrington
West Sussex
RH20 3HZ

Tel: 01903 746367
Mob: *07525 844965*

Email:
mail@downsview-surveyors.co.uk

RICS