PROPOSED STABLES (Building Two)

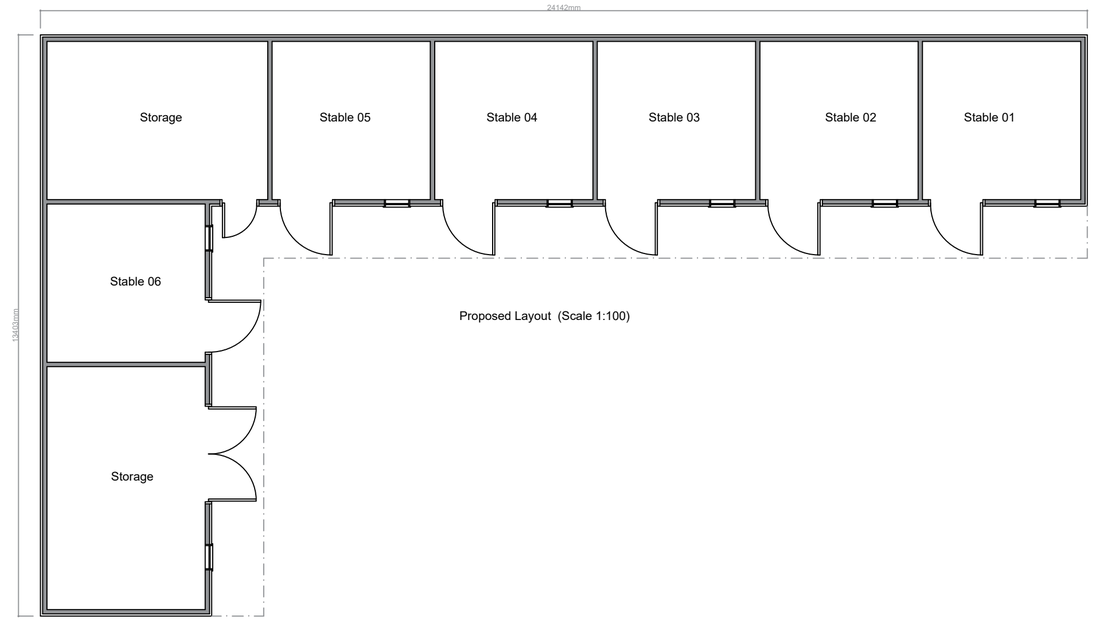

Proposed Layout (Scale 1:100)

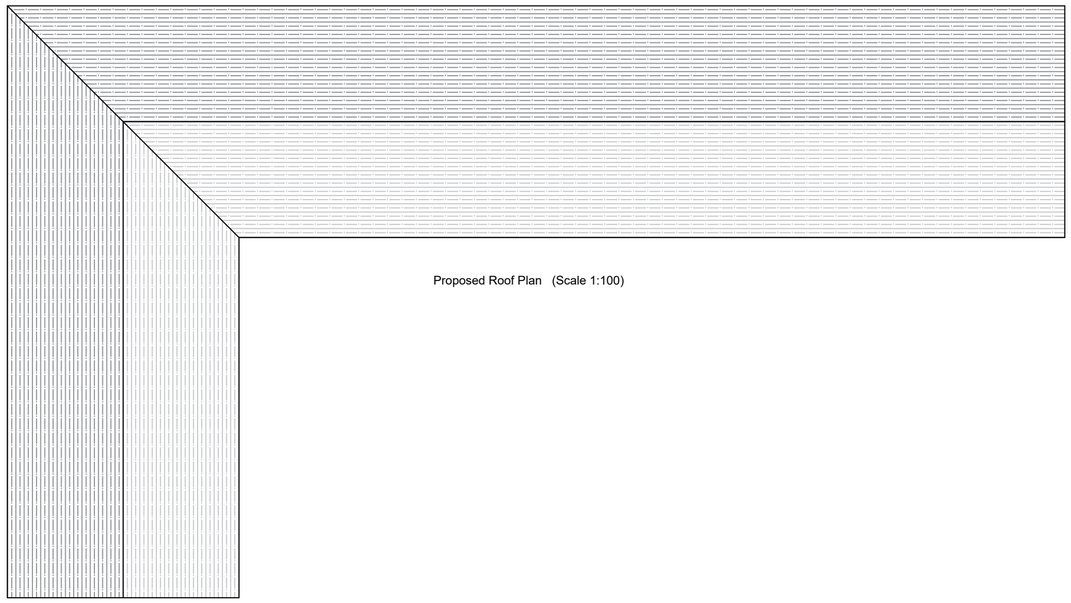

Proposed Roof Plan (Scale 1:100)

Scale Bar (1:100)

0m 5m 10m

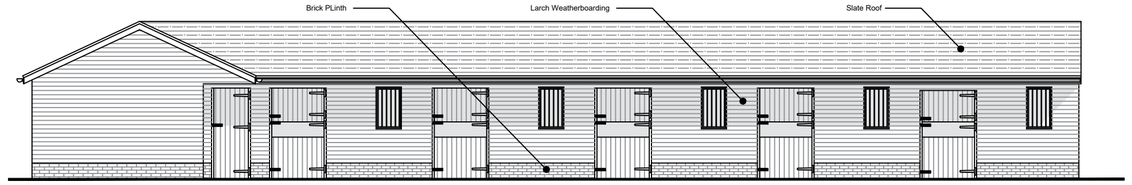

Proposed Front (East) Elevation (Scale 1:100)

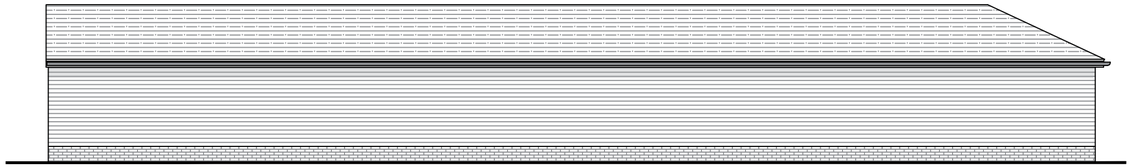

Proposed Rear (West) Elevation (Scale 1:100)

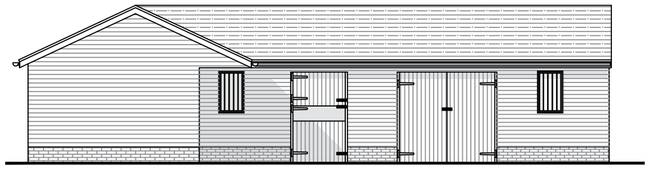

Proposed Side (North) Elevation (Scale 1:100)

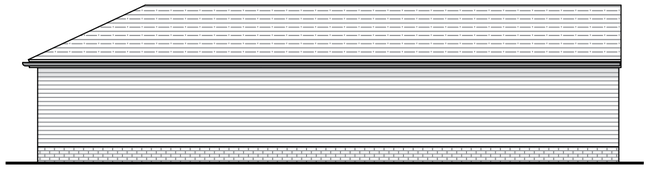

Proposed Side (South) Elevation (Scale 1:100)

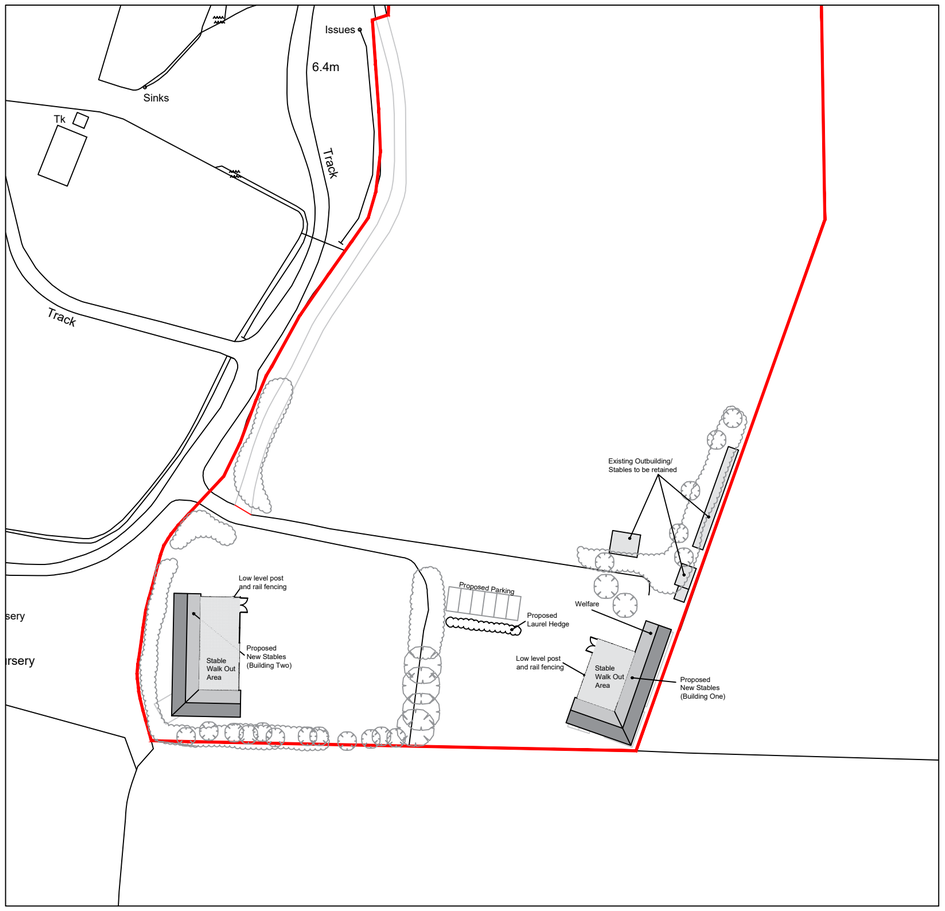

Proposed Site Plan (Not to Scale)

A	June 2022	Welfare added

revisions

DOWNSVIEW ASSOCIATES
Chartered Surveyors

Little Acorns, Hampers Lane, Storrington, West Sussex, RH20 3HZ
Tel: 01903 745367 Mob: 7525 844965
Email: mail@downsview-surveyors.co.uk

RICS

address
Stocks Gardens
West Street
Sompting
West Sussex

project
Demolition of existing stables/ outbuildings, proposed construction of 2no. new stables and installation of new mobile home

title
Proposed Stables
Layouts, elevations and site plan

scale:	date:	revision:
As noted @ A2	April 2022	A

drawing number
2022.341.05