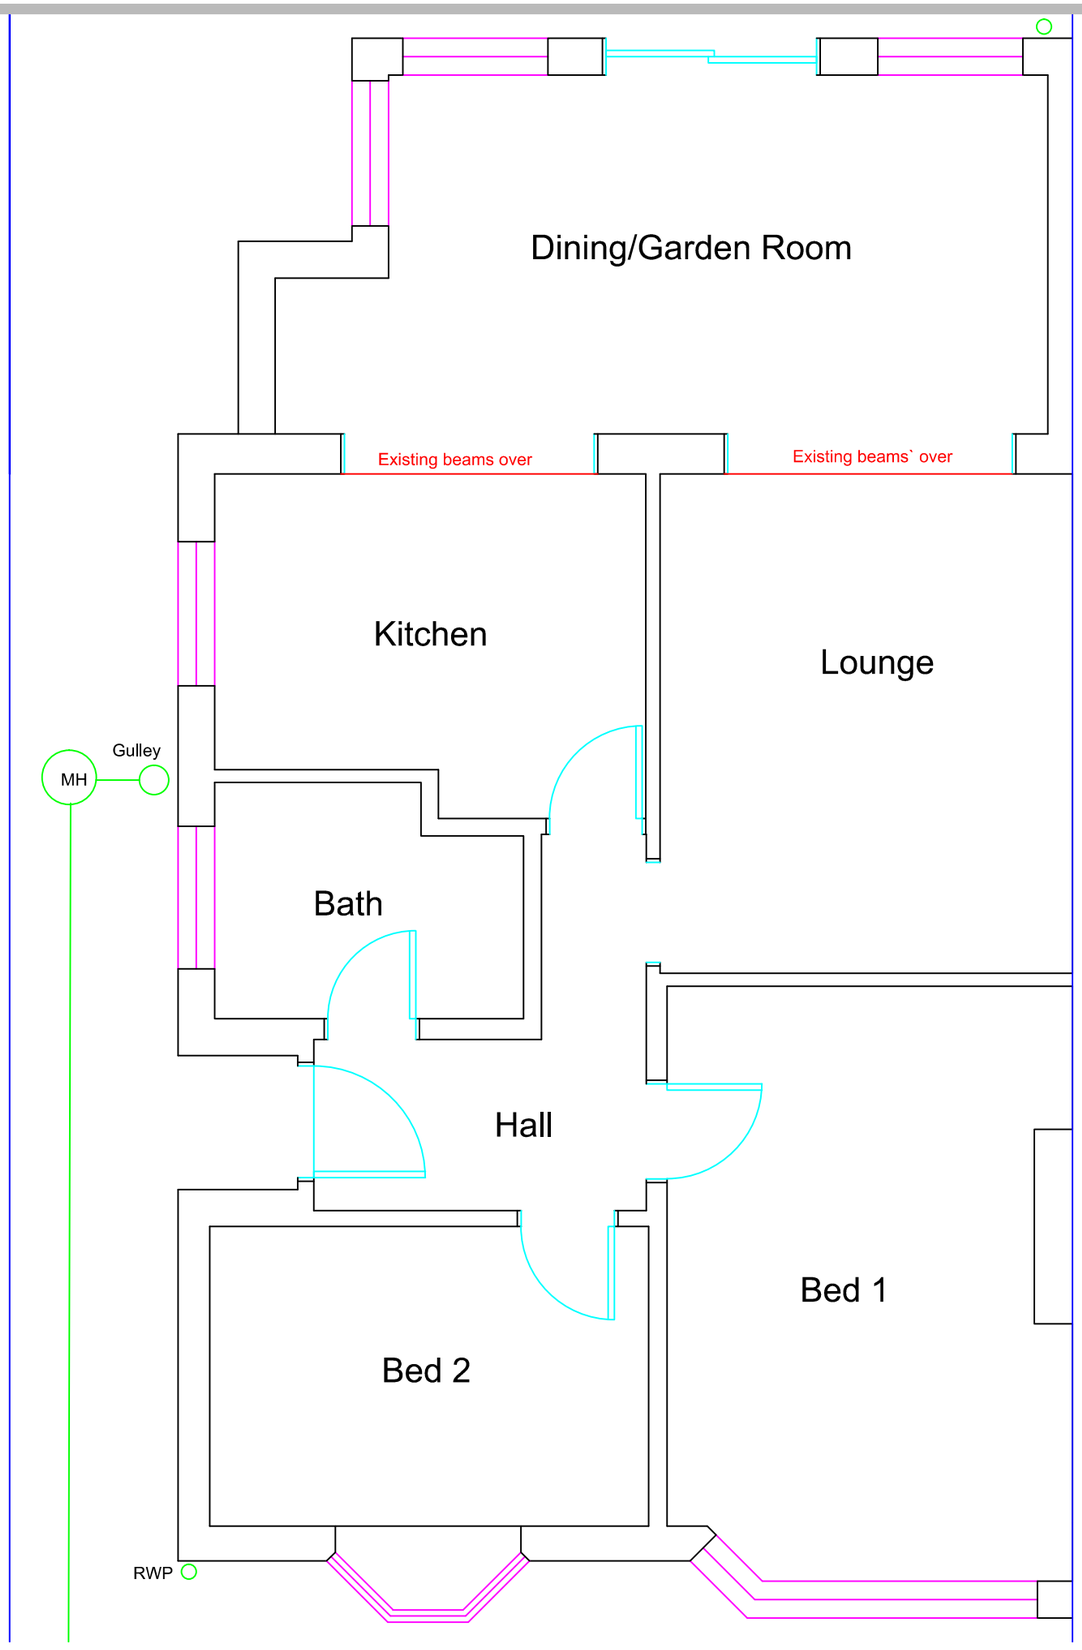

Mark A Chadd Ltd
ArchitecturalSERVICES
24 Kingston Avenue
Seaford, E Sussex
BN25 4NE
Tel: 07702 090009
email:mchaddarchitecturalservices@gmail.com

NOTES

01 All new and existing building work dimensions are critical to the construction process.

02 All drawings are preliminary unless stated differently. Preliminary drawings and are not to be built or manufactured from.

03 This drawing is subject to copyright of Architectural SERVICES reproduction only with written authority.

04 Drawing dimensions and scales to be checked prior to commencement of work.

05 All structural work where mentioned on this drawing is subject to a qualified structural and civil engineer calculations before building work commences.

06 These plans may be subject to "Planning & Building Regulation Approval" or any other statute in law before the commencement of building works.

07 All materials to match existing unless otherwise stated.

M 1:100 0 1 2 3 4 5
M 1:50 0 0.5 1.0 1.5 2.0 2.5

Existing GF Plan

Helen Murphy,
20 Park Road,
Shoreham by Sea,
BN43 6PF.

DRAFT 3a - 04.10.13

CLIENT NO:	DRAWN: DS
JOB NO:	DATE: 23.08.13
SCALE @ A3: 1:50	PG NO: 01

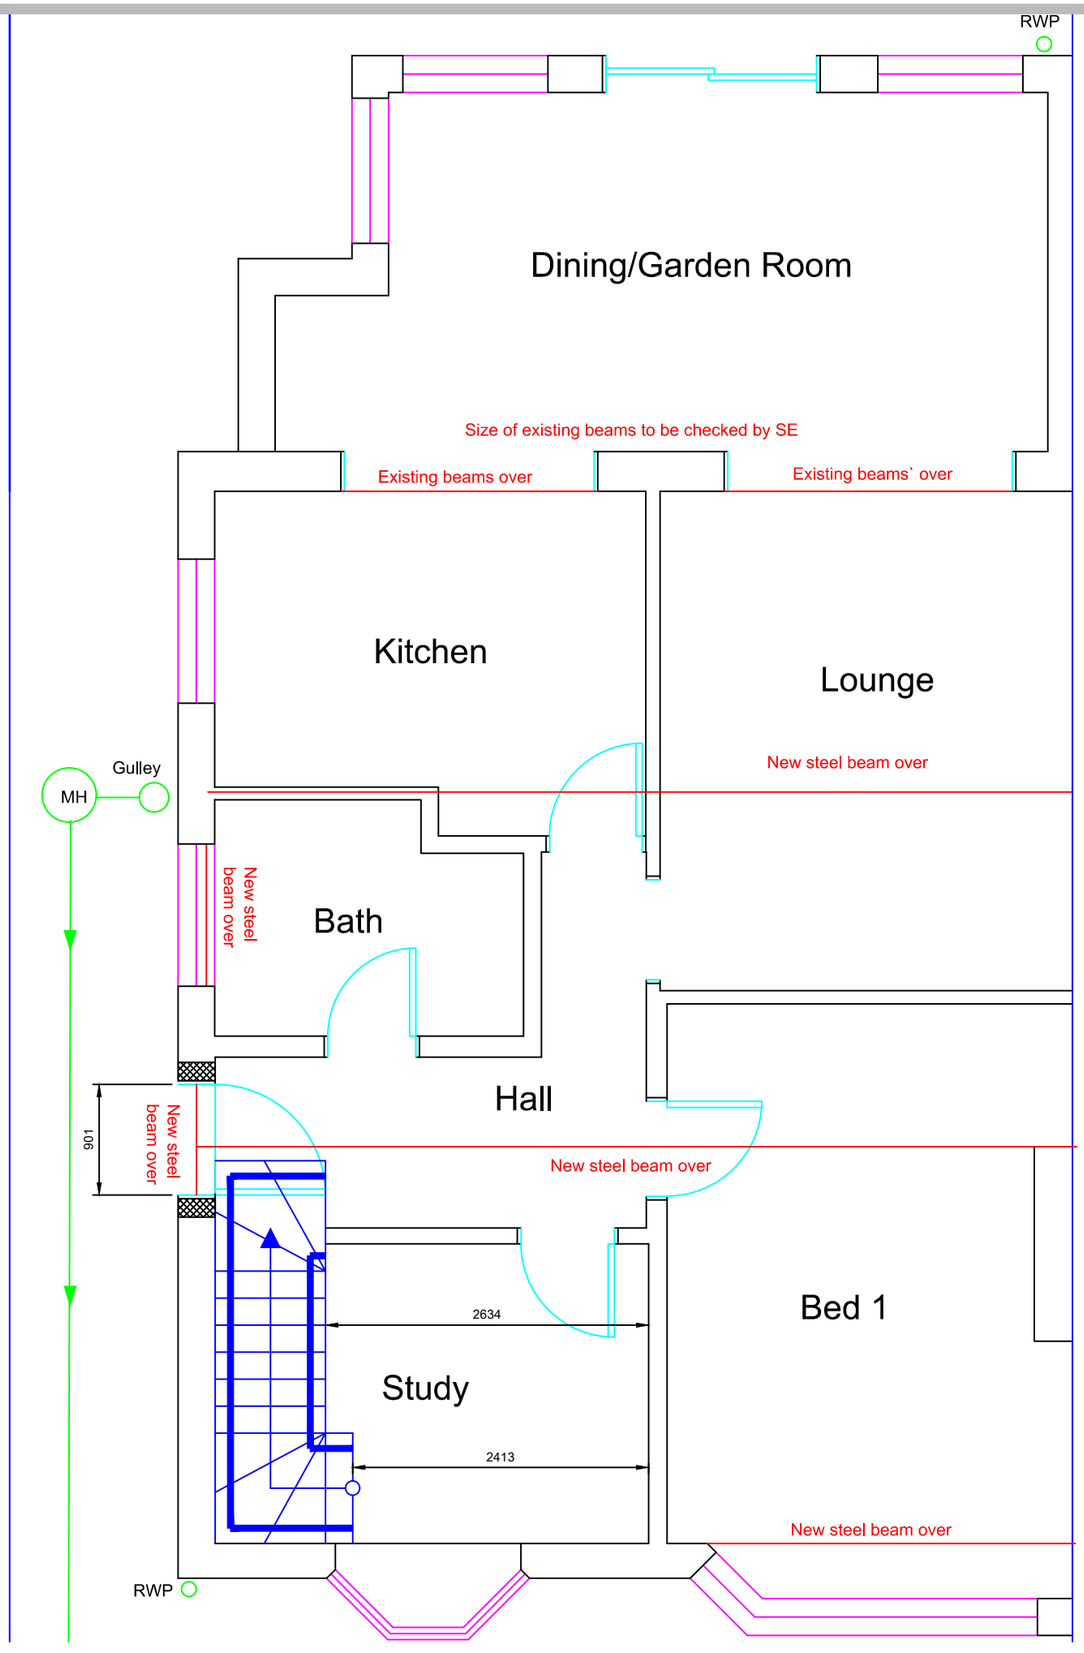

NOTE:
Hatched areas indicate a proposed alteration

Mark A Chadd Ltd
ArchitecturalSERVICES
24 Kingston Avenue
Seaford, E Sussex
BN25 4NE
Tel: 07702 090009
email:mchaddarchitecturalservices@gmail.com

NOTES

01 All new and existing building work dimensions are critical to the construction process.

02 All drawings are preliminary unless stated differently. Preliminary drawings and are not to be built or manufactured from.

03 This drawing is subject to copyright of Architectural SERVICES reproduction only with written authority.

04 Drawing dimensions and scales to be checked prior to commencement of work.

05 All structural work where mentioned on this drawing is subject to a qualified structural and civil engineer calculations before building work commences.

06 These plans may be subject to "Planning & Building Regulation Approval" or any other statute in law before the commencement of building works.

07 All materials to match existing unless otherwise stated.

M 1:100 0 1 2 3 4 5
M 1:50 0 0.5 1.0 1.5 2.0 2.5

Proposed GF Plan

Helen Murphy,
20 Park Road,
Shoreham by Sea,
BN43 6PF.

DRAFT 3a - 04.10.13

CLIENT NO:	DRAWN: DS
JOB NO:	DATE: 23.08.13
SCALE @ A3: 1:50	PG NO: 01

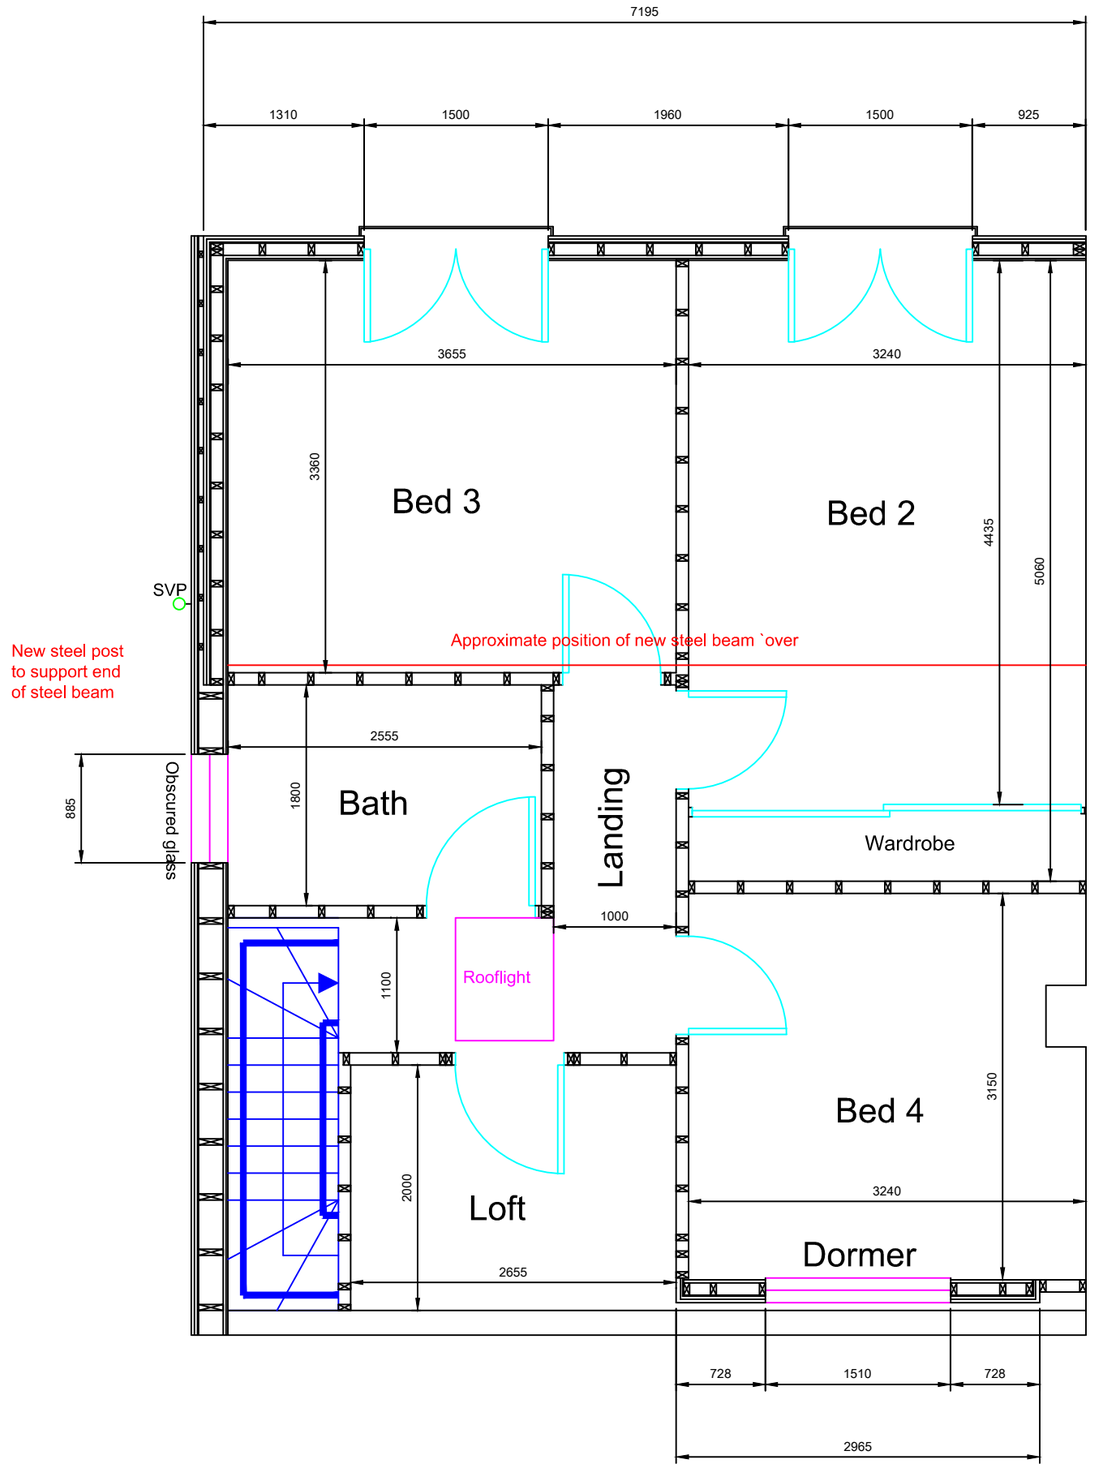

Mark A Chadd Ltd
ArchitecturalSERVICES
24 Kingston Avenue
Seaford, E Sussex
BN25 4NE
Tel: 07702 090009
email:mchaddarchitecturalservices@gmail.com

NOTES

01 All new and existing building work dimensions are critical to the construction process.

02 All drawings are preliminary unless stated differently. Preliminary drawings and are not to be built or manufactured from.

03 This drawing is subject to copyright of Architectural SERVICES reproduction only with written authority.

04 Drawing dimensions and scales to be checked prior to commencement of work.

05 All structural work where mentioned on this drawing is subject to a qualified structural and civil engineer calculations before building work commences.

06 These plans may be subject to "Planning & Building Regulation Approval" or any other statute in law before the commencement of building works.

07 All materials to match existing unless otherwise stated.

M 1:100 0 1 2 3 4 5
M 1:50 0 0.5 1.0 1.5 2.0 2.5

Proposed FF Plan

Helen Murphy,
20 Park Road,
Shoreham by Sea,
BN43 6PF.

DRAFT 3a - 04.10.13

CLIENT NO:	DRAWN: DS
JOB NO:	DATE: 23.08.13
SCALE @ A3: 1:50	PG NO: 03

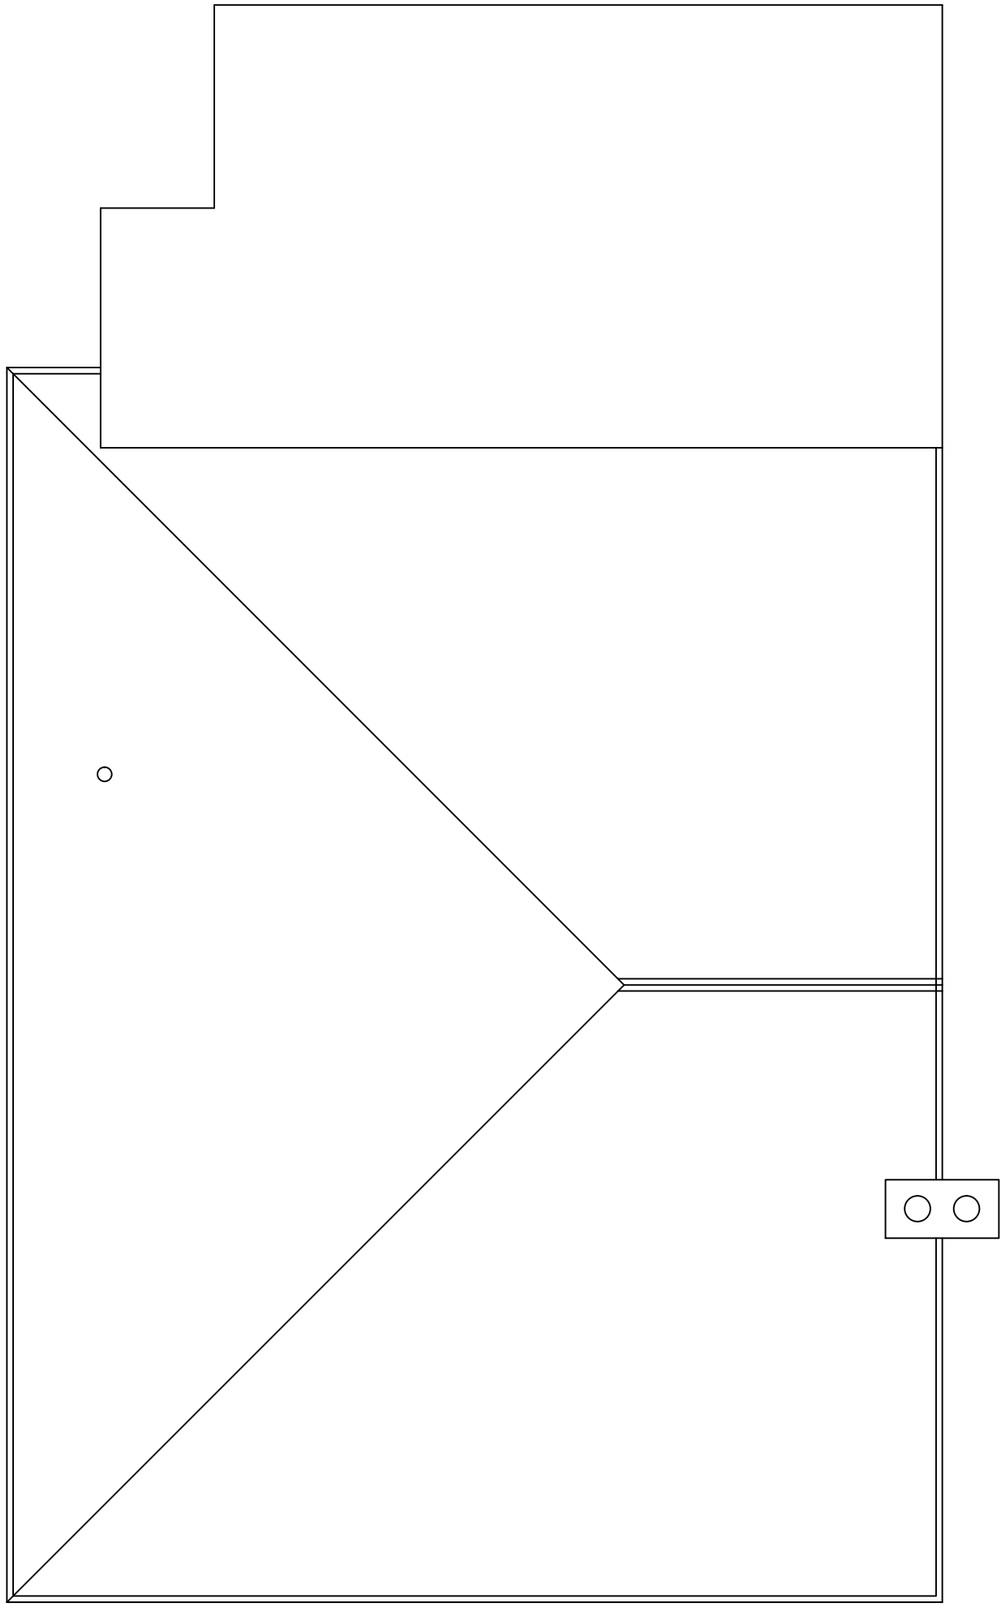

Mark A Chadd Ltd
ArchitecturalSERVICES
24 Kingston Avenue
Seaford, E Sussex
BN25 4NE
Tel: 07702 090009
email:mchaddarchitecturalservices@gmail.com

NOTES

01 All new and existing building work dimensions are critical to the construction process.

02 All drawings are preliminary unless stated differently. Preliminary drawings and are not to be built or manufactured from.

03 This drawing is subject to copyright of Architectural SERVICES reproduction only with written authority.

04 Drawing dimensions and scales to be checked prior to commencement of work.

05 All structural work where mentioned on this drawing is subject to a qualified structural and civil engineer calculations before building work commences.

06 These plans may be subject to "Planning & Building Regulation Approval" or any other statute in law before the commencement of building works.

07 All materials to match existing unless otherwise stated.

M 1:100 0 1 2 3 4 5
M 1:50 0 0.5 1.0 1.5 2.0 2.5

Existing Roof Plan

Helen Murphy,
20 Park Road,
Shoreham by Sea,
BN43 6PF.

DRAFT 3a - 04.10.13

CLIENT NO:	DRAWN: DS
JOB NO:	DATE: 23.08.13
SCALE @ A3: 1:50	PG NO: 04

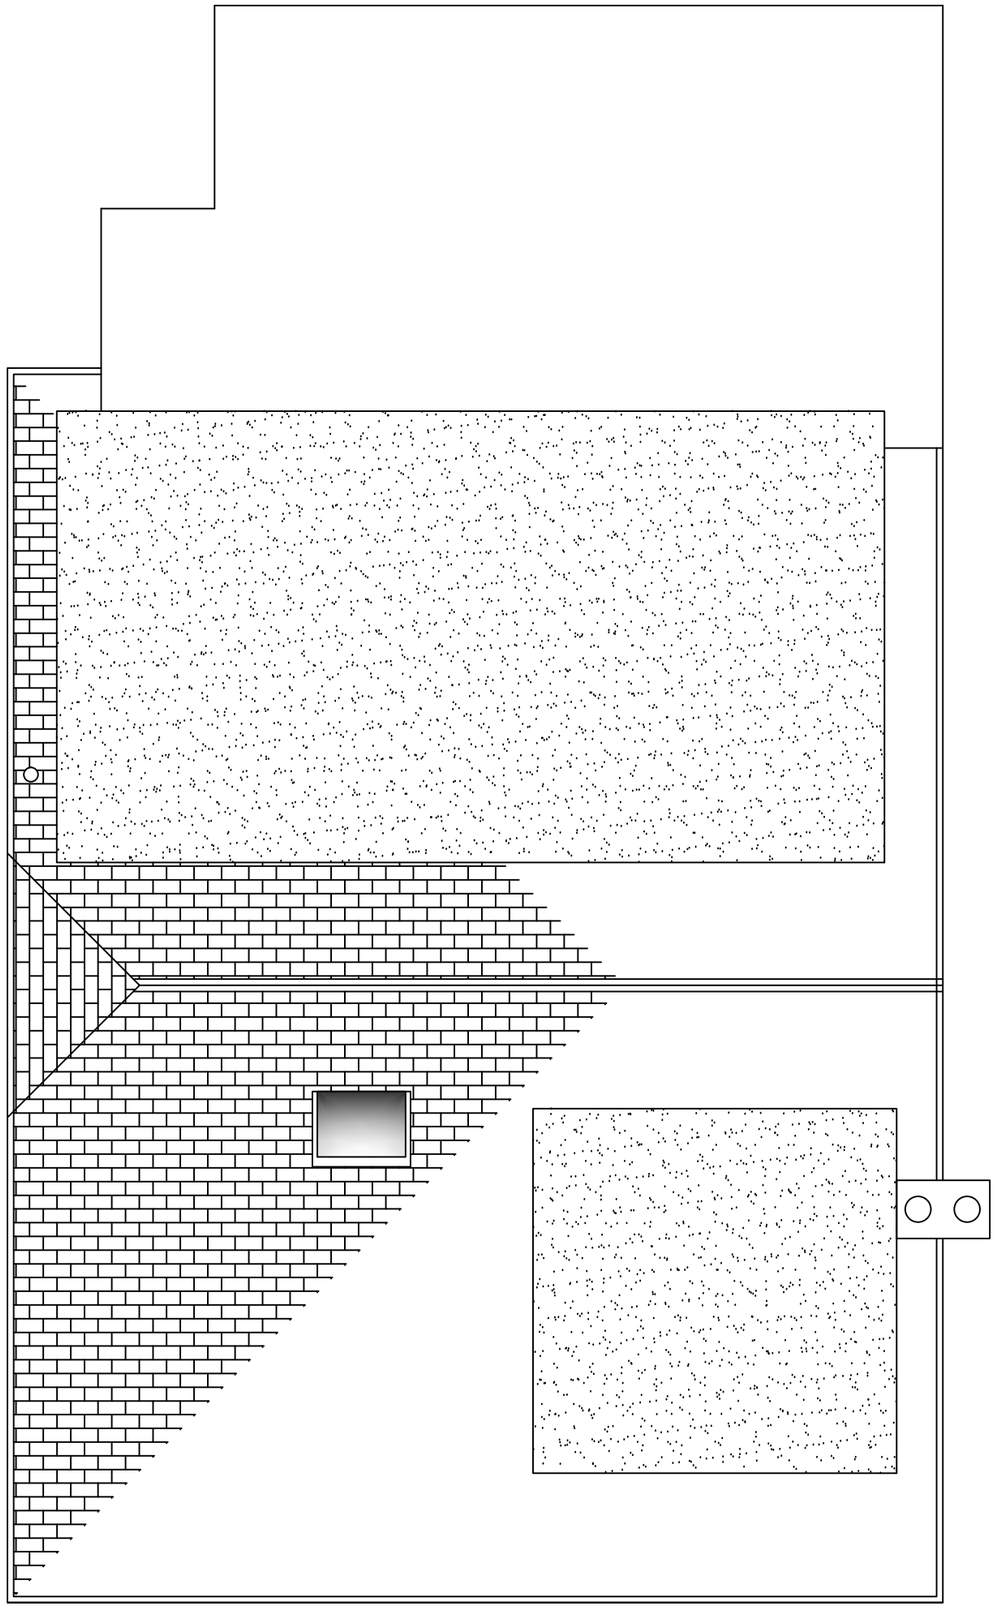

Mark A Chadd Ltd
ArchitecturalSERVICES
24 Kingston Avenue
Seaford, E Sussex
BN25 4NE
Tel: 07702 090009
email:mchaddarchitecturalservices@gmail.com

NOTES

01 All new and existing building work dimensions are critical to the construction process.

02 All drawings are preliminary unless stated differently. Preliminary drawings and are not to be built or manufactured from.

03 This drawing is subject to copyright of Architectural SERVICES reproduction only with written authority.

04 Drawing dimensions and scales to be checked prior to commencement of work.

05 All structural work where mentioned on this drawing is subject to a qualified structural and civil engineer calculations before building work commences.

06 These plans may be subject to "Planning & Building Regulation Approval" or any other statute in law before the commencement of building works.

07 All materials to match existing unless otherwise stated.

M 1:100 0 1 2 3 4 5
M 1:50 0 0.5 1.0 1.5 2.0 2.5

Proposed Roof Plan

Helen Murphy,
20 Park Road,
Shoreham by Sea,
BN43 6PF.

DRAFT 3a - 04.10.13

CLIENT NO:	DRAWN: DS
JOB NO:	DATE: 23.08.13
SCALE @ A3: 1:50	PG NO: 05

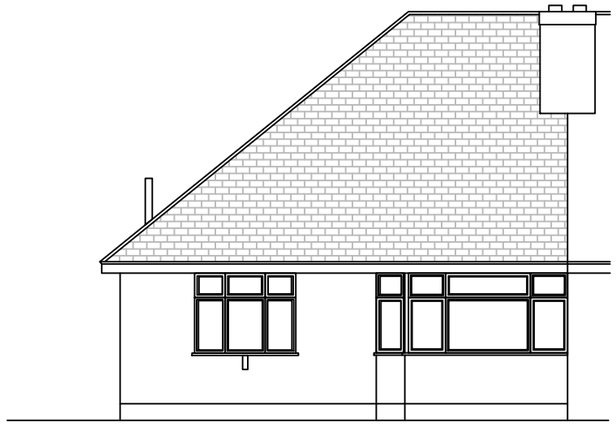

Front Elevation



Left Side Elevation



Rear Elevation

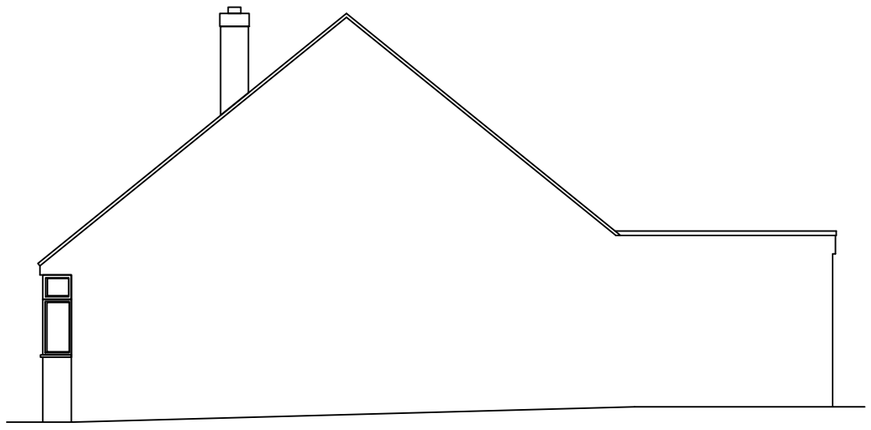

Right Side Elevation

Mark A Chadd Ltd
ArchitecturalSERVICES
24 Kingston Avenue
Seaford, E Sussex
BN25 4NE
Tel: 07702 090009
email:mchaddarchitecturalservices@gmail.com

NOTES

01 All new and existing building work dimensions are critical to the construction process.

02 All drawings are preliminary unless stated differently. Preliminary drawings and are not to be built or manufactured from.

03 This drawing is subject to copyright of Architectural SERVICES reproduction only with written authority.

04 Drawing dimensions and scales to be checked prior to commencement of work.

05 All structural work where mentioned on this drawing is subject to a qualified structural and civil engineer calculations before building work commences.

06 These plans may be subject to "Planning & Building Regulation Approval" or any other statute in law before the commencement of building works.

07 All materials to match existing unless otherwise stated.

M 1:100 0 1 2 3 4 5
M 1:50 0 0.5 1.0 1.5 2.0 2.5

Existing Elevations

Helen Murphy,
20 Park Road,
Shoreham by Sea,
BN43 6PF.

DRAFT 3a - 04.10.13

CLIENT NO:	DRAWN: DS
JOB NO:	DATE: 23.08.13
SCALE @ A3: 1:100	PG NO: 06

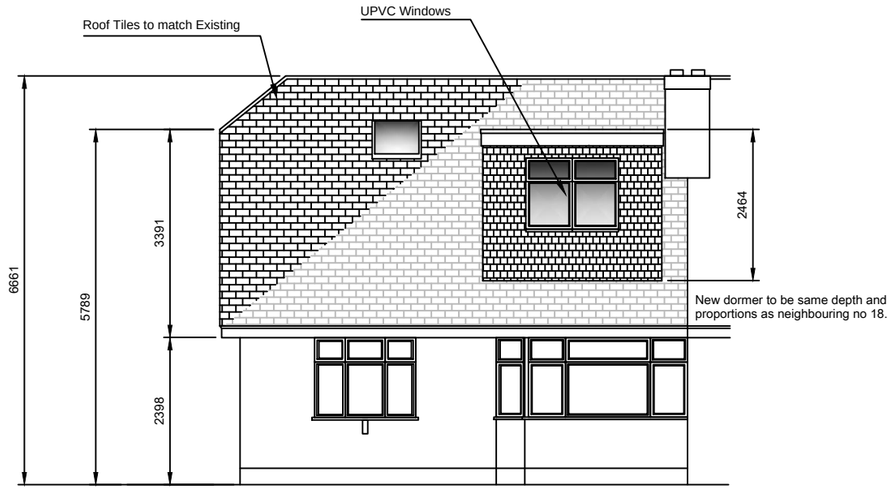

Front Elevation

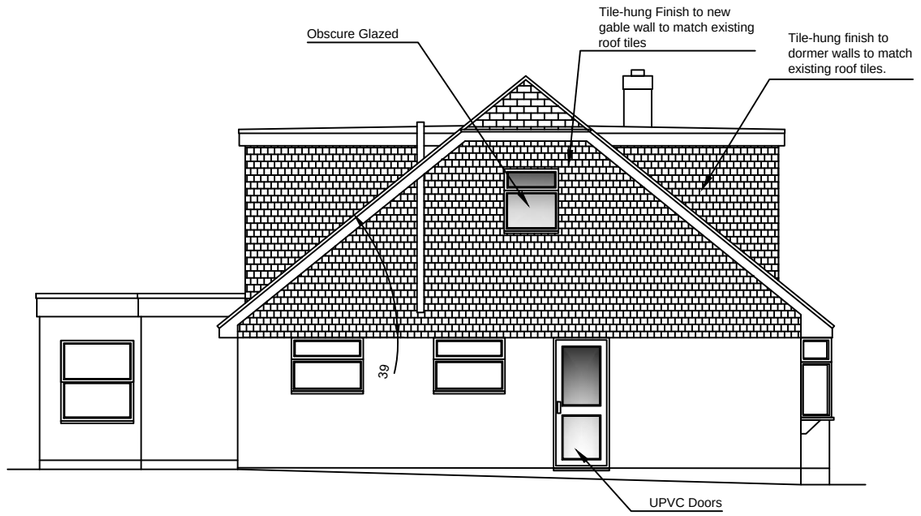

Left Side Elevation



Rear Elevation

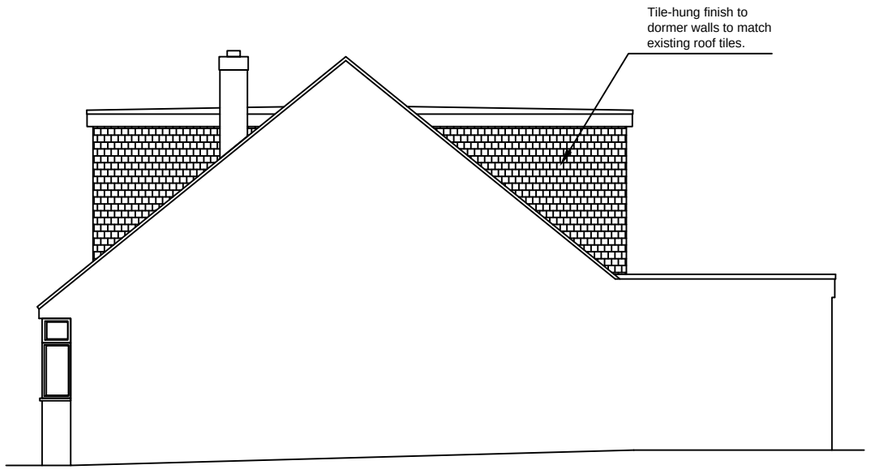

Right Side Elevation

Mark A Chadd Ltd
ArchitecturalSERVICES
24 Kingston Avenue
Seaford, E Sussex
BN25 4NE
Tel: 07702 090009
email:mchaddarchitecturalservices@gmail.com

NOTES

01 All new and existing building work dimensions are critical to the construction process.

02 All drawings are preliminary unless stated differently. Preliminary drawings and are not to be built or manufactured from.

03 This drawing is subject to copyright of Architectural SERVICES reproduction only with written authority.

04 Drawing dimensions and scales to be checked prior to commencement of work.

05 All structural work where mentioned on this drawing is subject to a qualified structural and civil engineer calculations before building work commences.

06 These plans may be subject to "Planning & Building Regulation Approval" or any other statute in law before the commencement of building works.

07 All materials to match existing unless otherwise stated.

M 1:100 0 1 2 3 4 5
M 1:50 0 0.5 1.0 1.5 2.0 2.5

Proposed Elevations

Helen Murphy,
20 Park Road,
Shoreham by Sea,
BN43 6PF.

DRAFT 3a - 04.10.13

CLIENT NO:	DRAWN: DS
JOB NO:	DATE: 23.08.13
SCALE @ A3: 1:100	PG NO: 07



1:1250



1:500

Mark A Chadd Ltd
ArchitecturalSERVICES
24 Kingston Avenue
Seaford, E Sussex
BN25 4NE
Tel: 07702 090009
email:mchaddarchitecturalservices@gmail.com

N

NOTES

01 All new and existing building work dimensions are critical to the construction process.

02 All drawings are preliminary unless stated differently. Preliminary drawings and are not to be built or manufactured from.

03 This drawing is subject to copyright of Architectural SERVICES reproduction only with written authority.

04 Drawing dimensions and scales to be checked prior to commencement of work.

05 All structural work where mentioned on this drawing is subject to a qualified structural and civil engineer calculations before building work commences.

06 These plans may be subject to "Planning & Building Regulation Approval" or any other statute in law before the commencement of building works.

07 All materials to match existing unless otherwise stated.

M 1:1250 0 12.5 25 37.5 50 62.5
M 1:500 0 5 10 15 200 25

Location Plan

Helen Murphy,
20 Park Road,
Shoreham by Sea,
BN43 6PF.

DRAFT 3a - 04.10.13

CLIENT NO:	DRAWN: DS
JOB NO:	DATE: 23.08.13
SCALE @ A3: shown	PG NO: 08

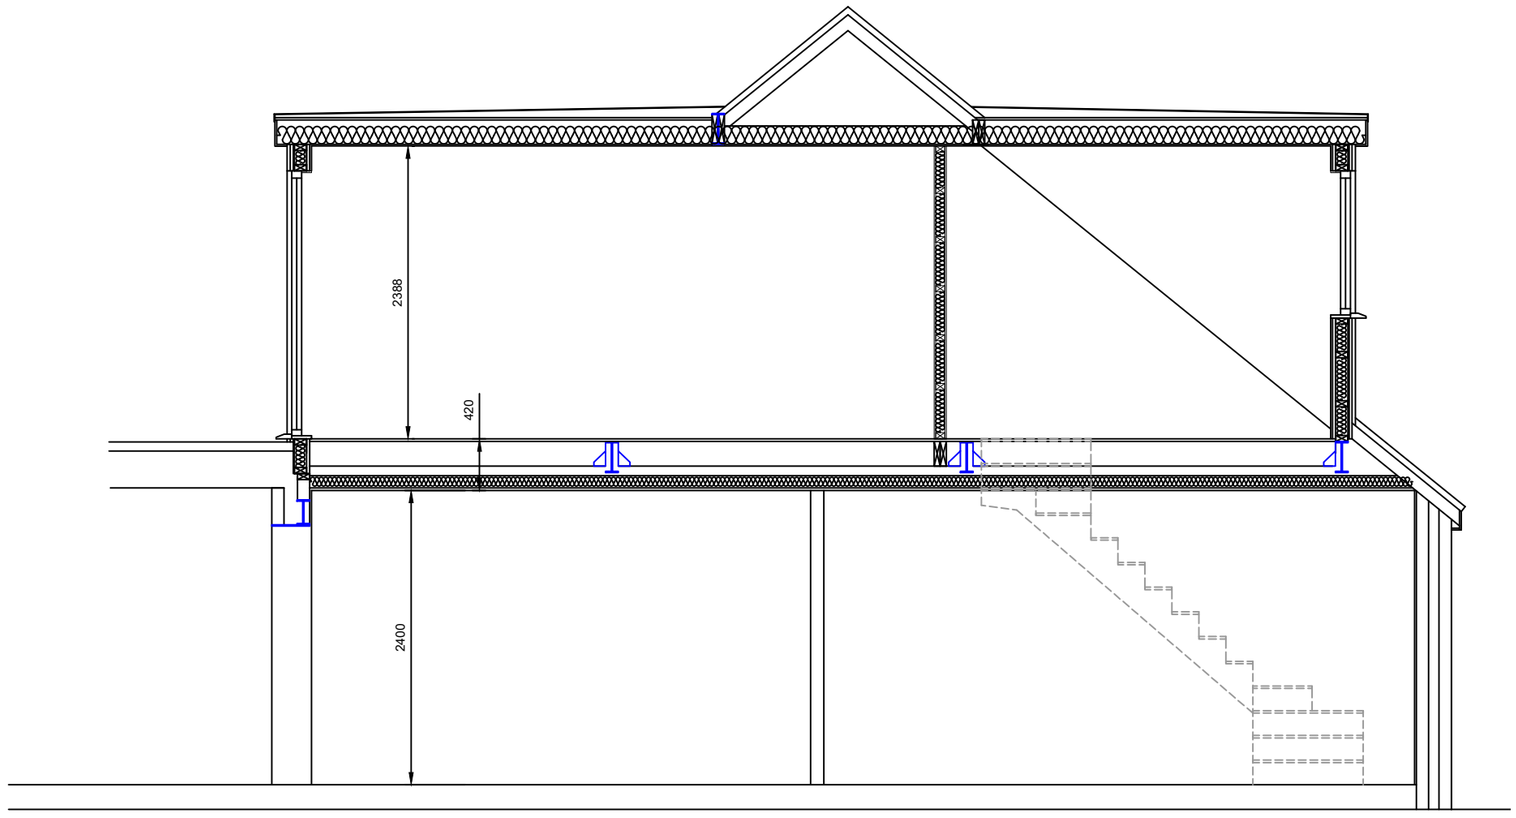

Mark A Chadd Ltd
ArchitecturalSERVICES
24 Kingston Avenue
Seaford, E Sussex
BN25 4NE
Tel: 07702 090009
email:mchaddarchitecturalservices@gmail.com

NOTES

01 All new and existing building work dimensions are critical to the construction process.

02 All drawings are preliminary unless stated differently. Preliminary drawings and are not to be built or manufactured from.

03 This drawing is subject to copyright of Architectural SERVICES reproduction only with written authority.

04 Drawing dimensions and scales to be checked prior to commencement of work.

05 All structural work where mentioned on this drawing is subject to a qualified structural and civil engineer calculations before building work commences.

06 These plans may be subject to "Planning & Building Regulation Approval" or any other statute in law before the commencement of building works.

07 All materials to match existing unless otherwise stated.

M 1:100 0 1 2 3 4 5
M 1:50 0 0.5 1.0 1.5 2.0 2.5

Section

Helen Murphy,
20 Park Road,
Shoreham by Sea,
BN43 6PF.

DRAFT 3a - 04.10.13

CLIENT NO:	DRAWN: DS
JOB NO:	DATE: 23.08.13
SCALE @ A3: 1:50	PG NO: 09