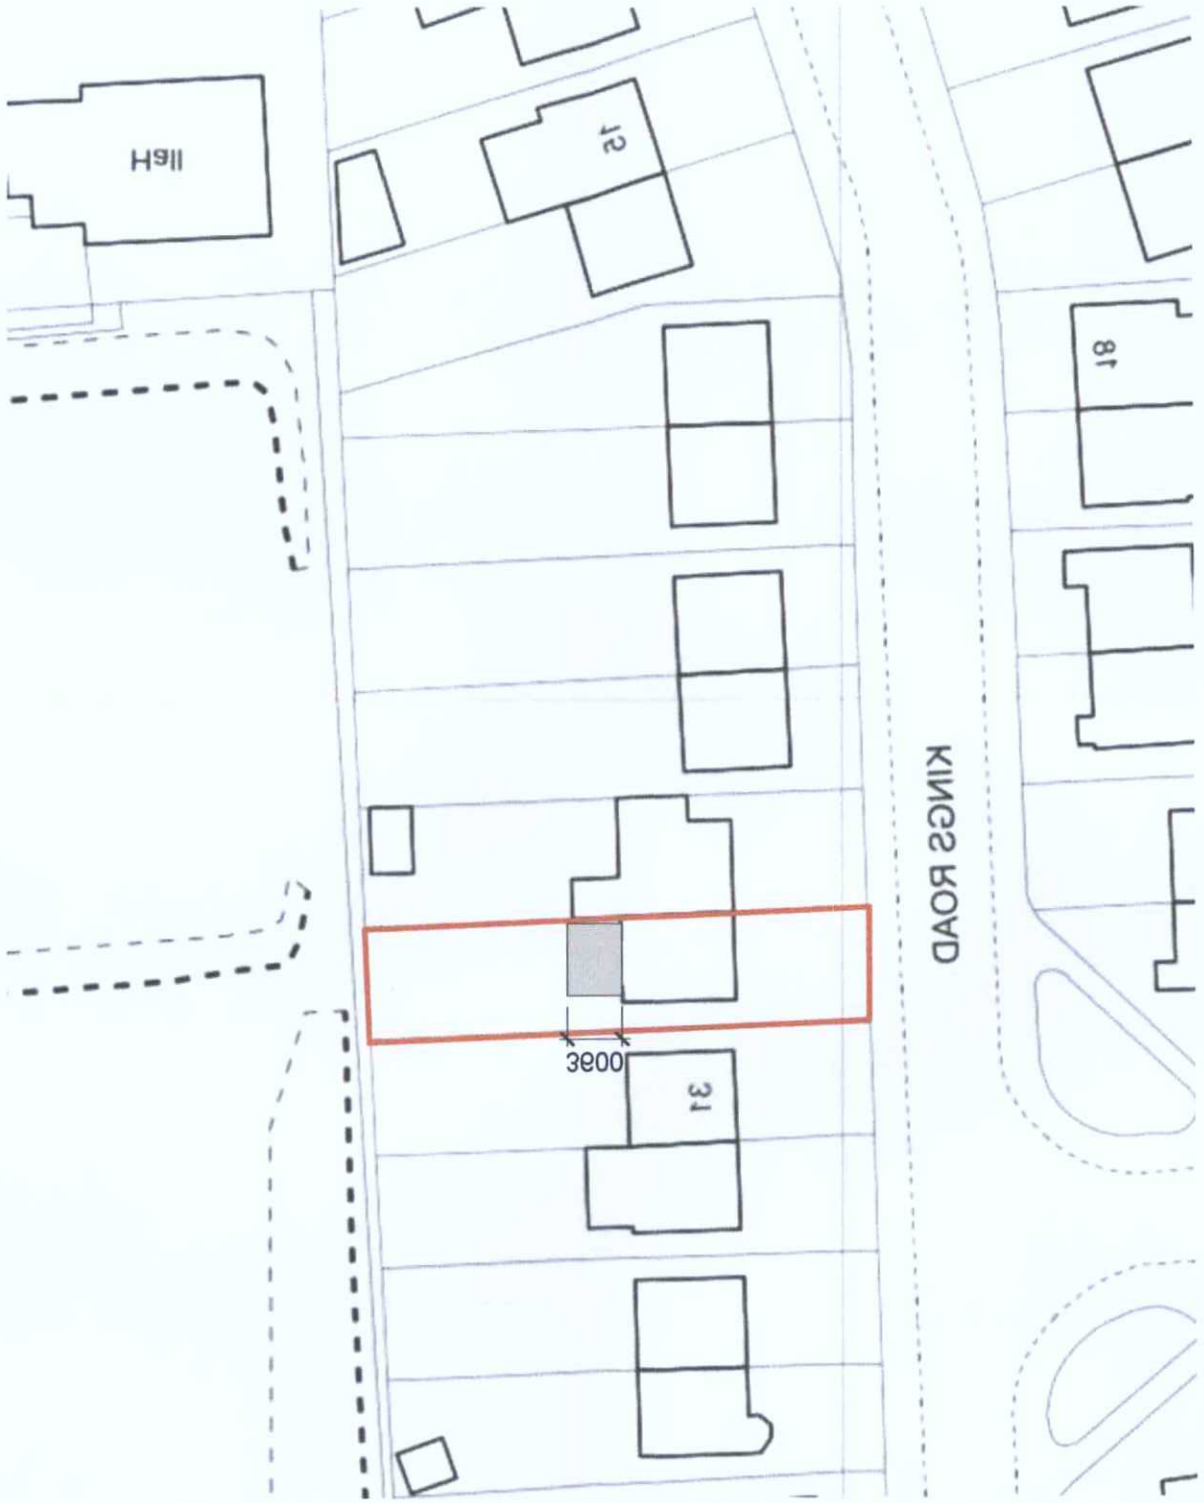

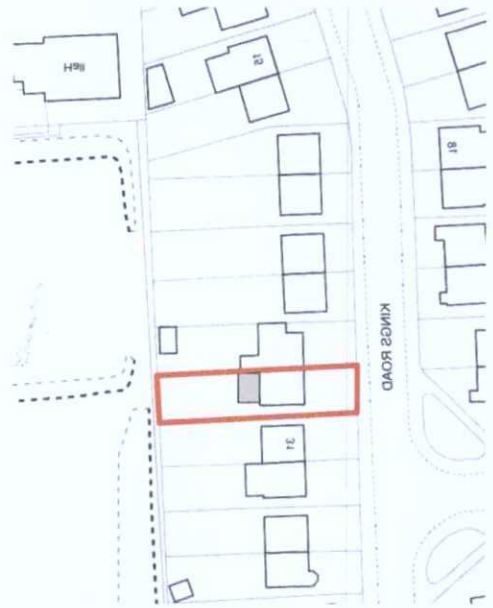

Site Plan - 1:1250

Site Plan 1:500



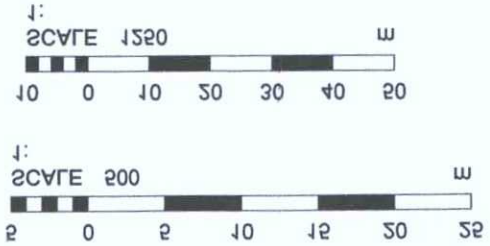

Revisions	
Drawing Number 2018\102	Sheet 1 of 1
Size A3	Scale 1:500, 1:1250
Project	Site Plan July 2018
Job Title	29 Kings Road Southwick West Sussex BN42 4RJ

Do Not scale from this drawing except for planning as photocopies will be subject to distortion
Drawings to be read in conjunction with all other Designers and structural engineers contract drawings and specifications:
Any discrepancies must be brought to the attention of the Designer immediately
The contractor must verify all dimensions by site measurement before ordering materials or manufacturing components
Substitute materials and products to those named will be acceptable if proven to be of equal or higher performance and not in conflict with other elements

M.J.Humphrey Ltd

RICS
cape
chartered association of building engineers

Mel Humphrey MRICS, MBEng
39 Northease Drive
Hove
East Sussex
BN3 8PQ
Mel@mjhumphrey.co.uk
07701055182

Adam Humphrey
9 Racton Road
Emsworth
Hampshire
PO10 7SY
Adam@mjhumphrey.co.uk
07812419142

ADUR & WORTHING
PLANNING SERVICES

PLAN	AWDM/1029/18
DATE	11 JUL 2018
VALID	