

amendments				
rev.	date	comment	auth.	chkd.
A	18.12.24	Revision to height of proposed detached garden building in front garden of 126 Old Fort Road	C.P	G.I
B	27.01.25	Revision to parapet height further to planners comments	M.B	G.I

0 2.5 5 7.5 10

scale in metres 1:100

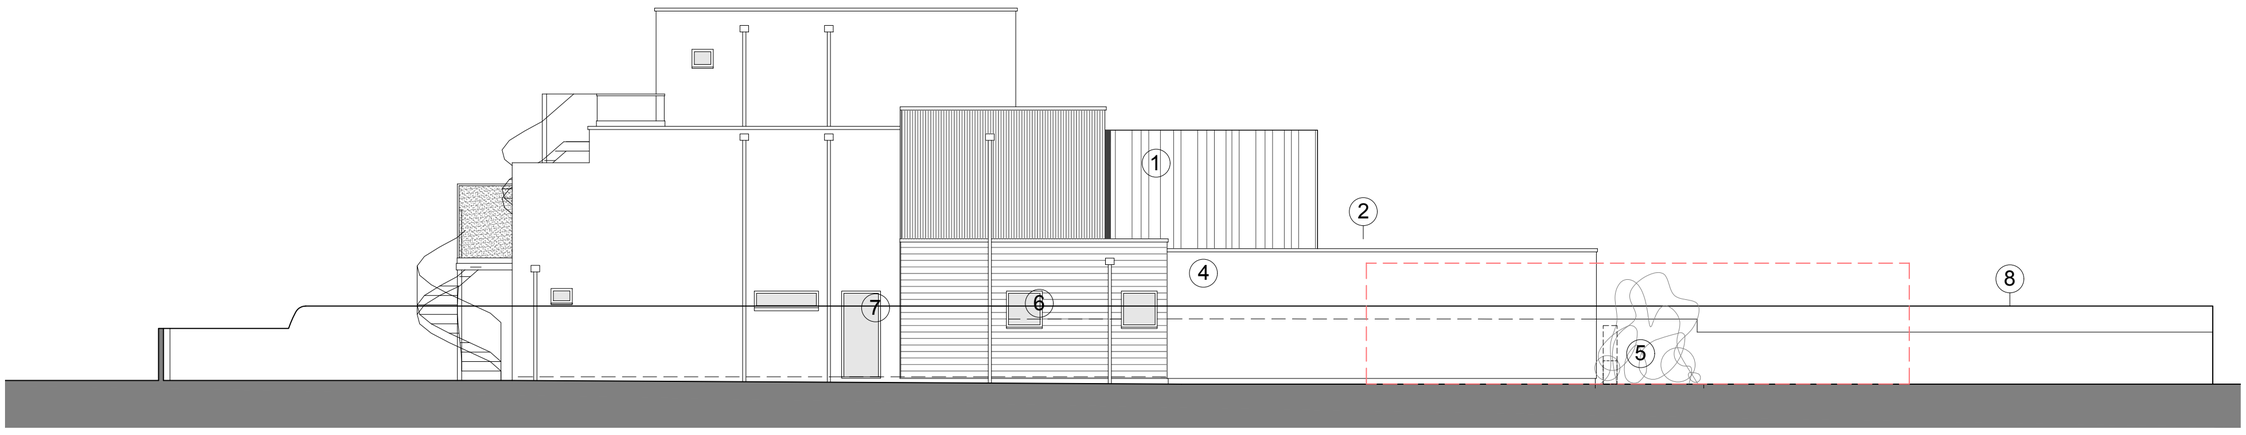

East Elevation 1:100

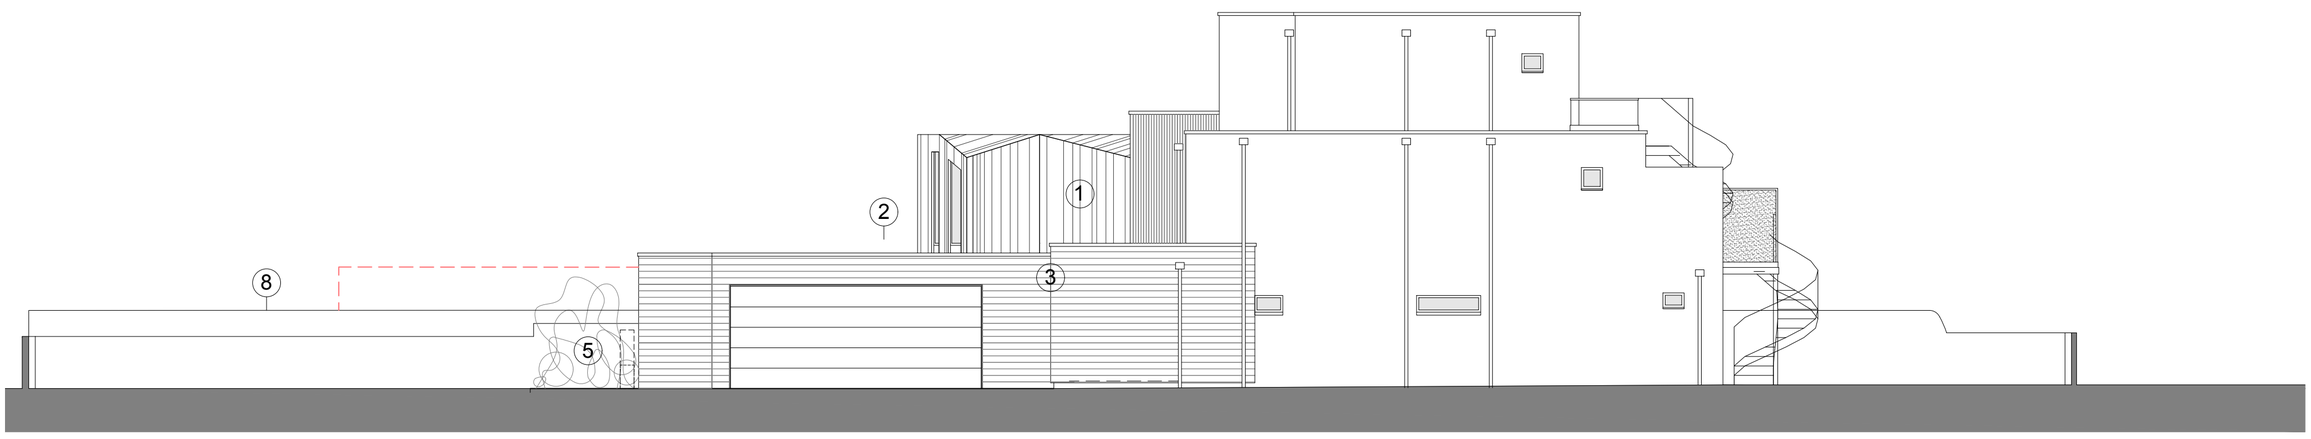

West Elevation 1:100

Key

1 Azengar Zinc Cladding

2 Powder coated aluminium coping to match existing

3 Cedar horizontal timber cladding to match existing

4 White render finish to match existing


5 Planter relocated

6 New fixed FR window


7 New window in glass door opening

8 1.8m Fence between 126 Old Fort Road and 124 Old Fort Road

AWDM/1543/23 Proposed detached garden building in front garden of 126 Old Fort Road

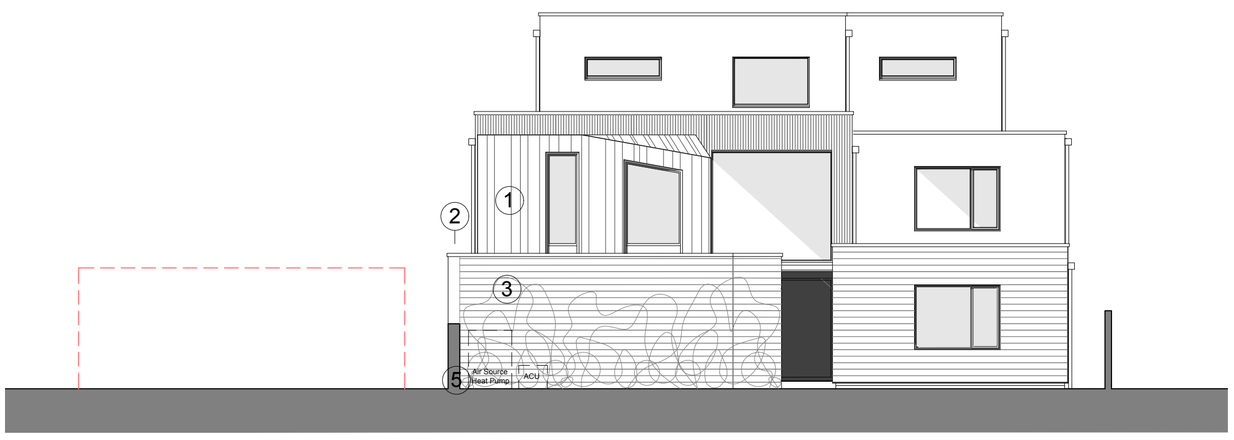

North Elevation 1:100

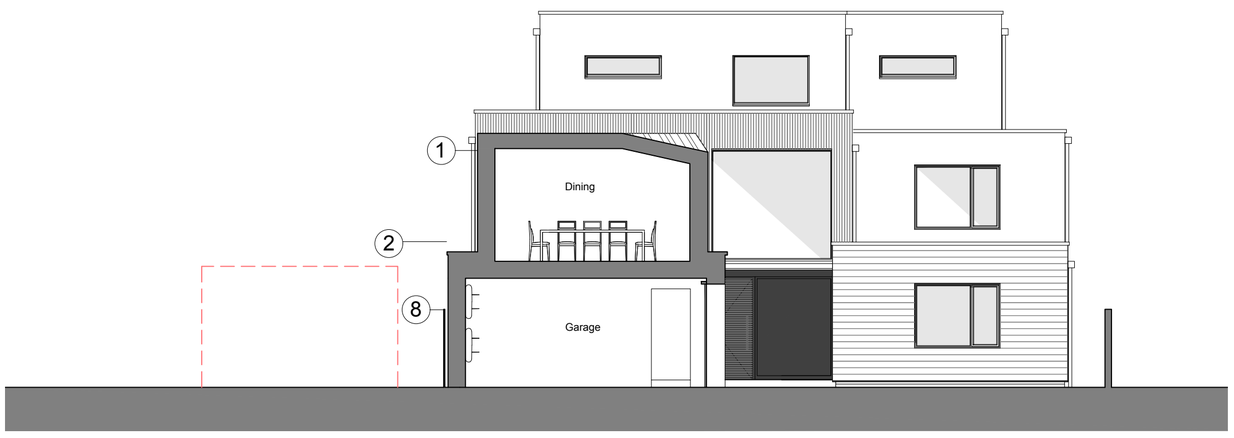

Section AA 1:100

client	drawing number	revision
Mr & Mrs Madders	0738.PL.003	B

project
124 Old Fort Road
Shoreham By Sea
West Sussex, BN43 5HL

drawing title
Proposed Elevations and Section
Planning

drawn by	checked by	riba work stage	date	scale/original sheet size
M.B/C.P	G.I	3	Oct, '24	1:100 @ A1

www.abir.co.uk studio@abirarchitects.co.uk
Unit 1, Beta House, St John's Road, Hove, BN3 2FX, United Kingdom
Hove +44 (0)1273 724 384
Company No 06877117 VAT No 971 4147 17

© ABIR Architects Ltd. Check all dimensions on site before work is undertaken. All goods, materials and workmanship to conform with current building regulations, BSS and COP's.

ABIR Architects

RIBA Chartered Practice