
REVISIONS

ADUR & WORTHING PLANNING SERVICES	
PLAN	AWDM/1151/17
DATE VALID	- 2 AUG 2017

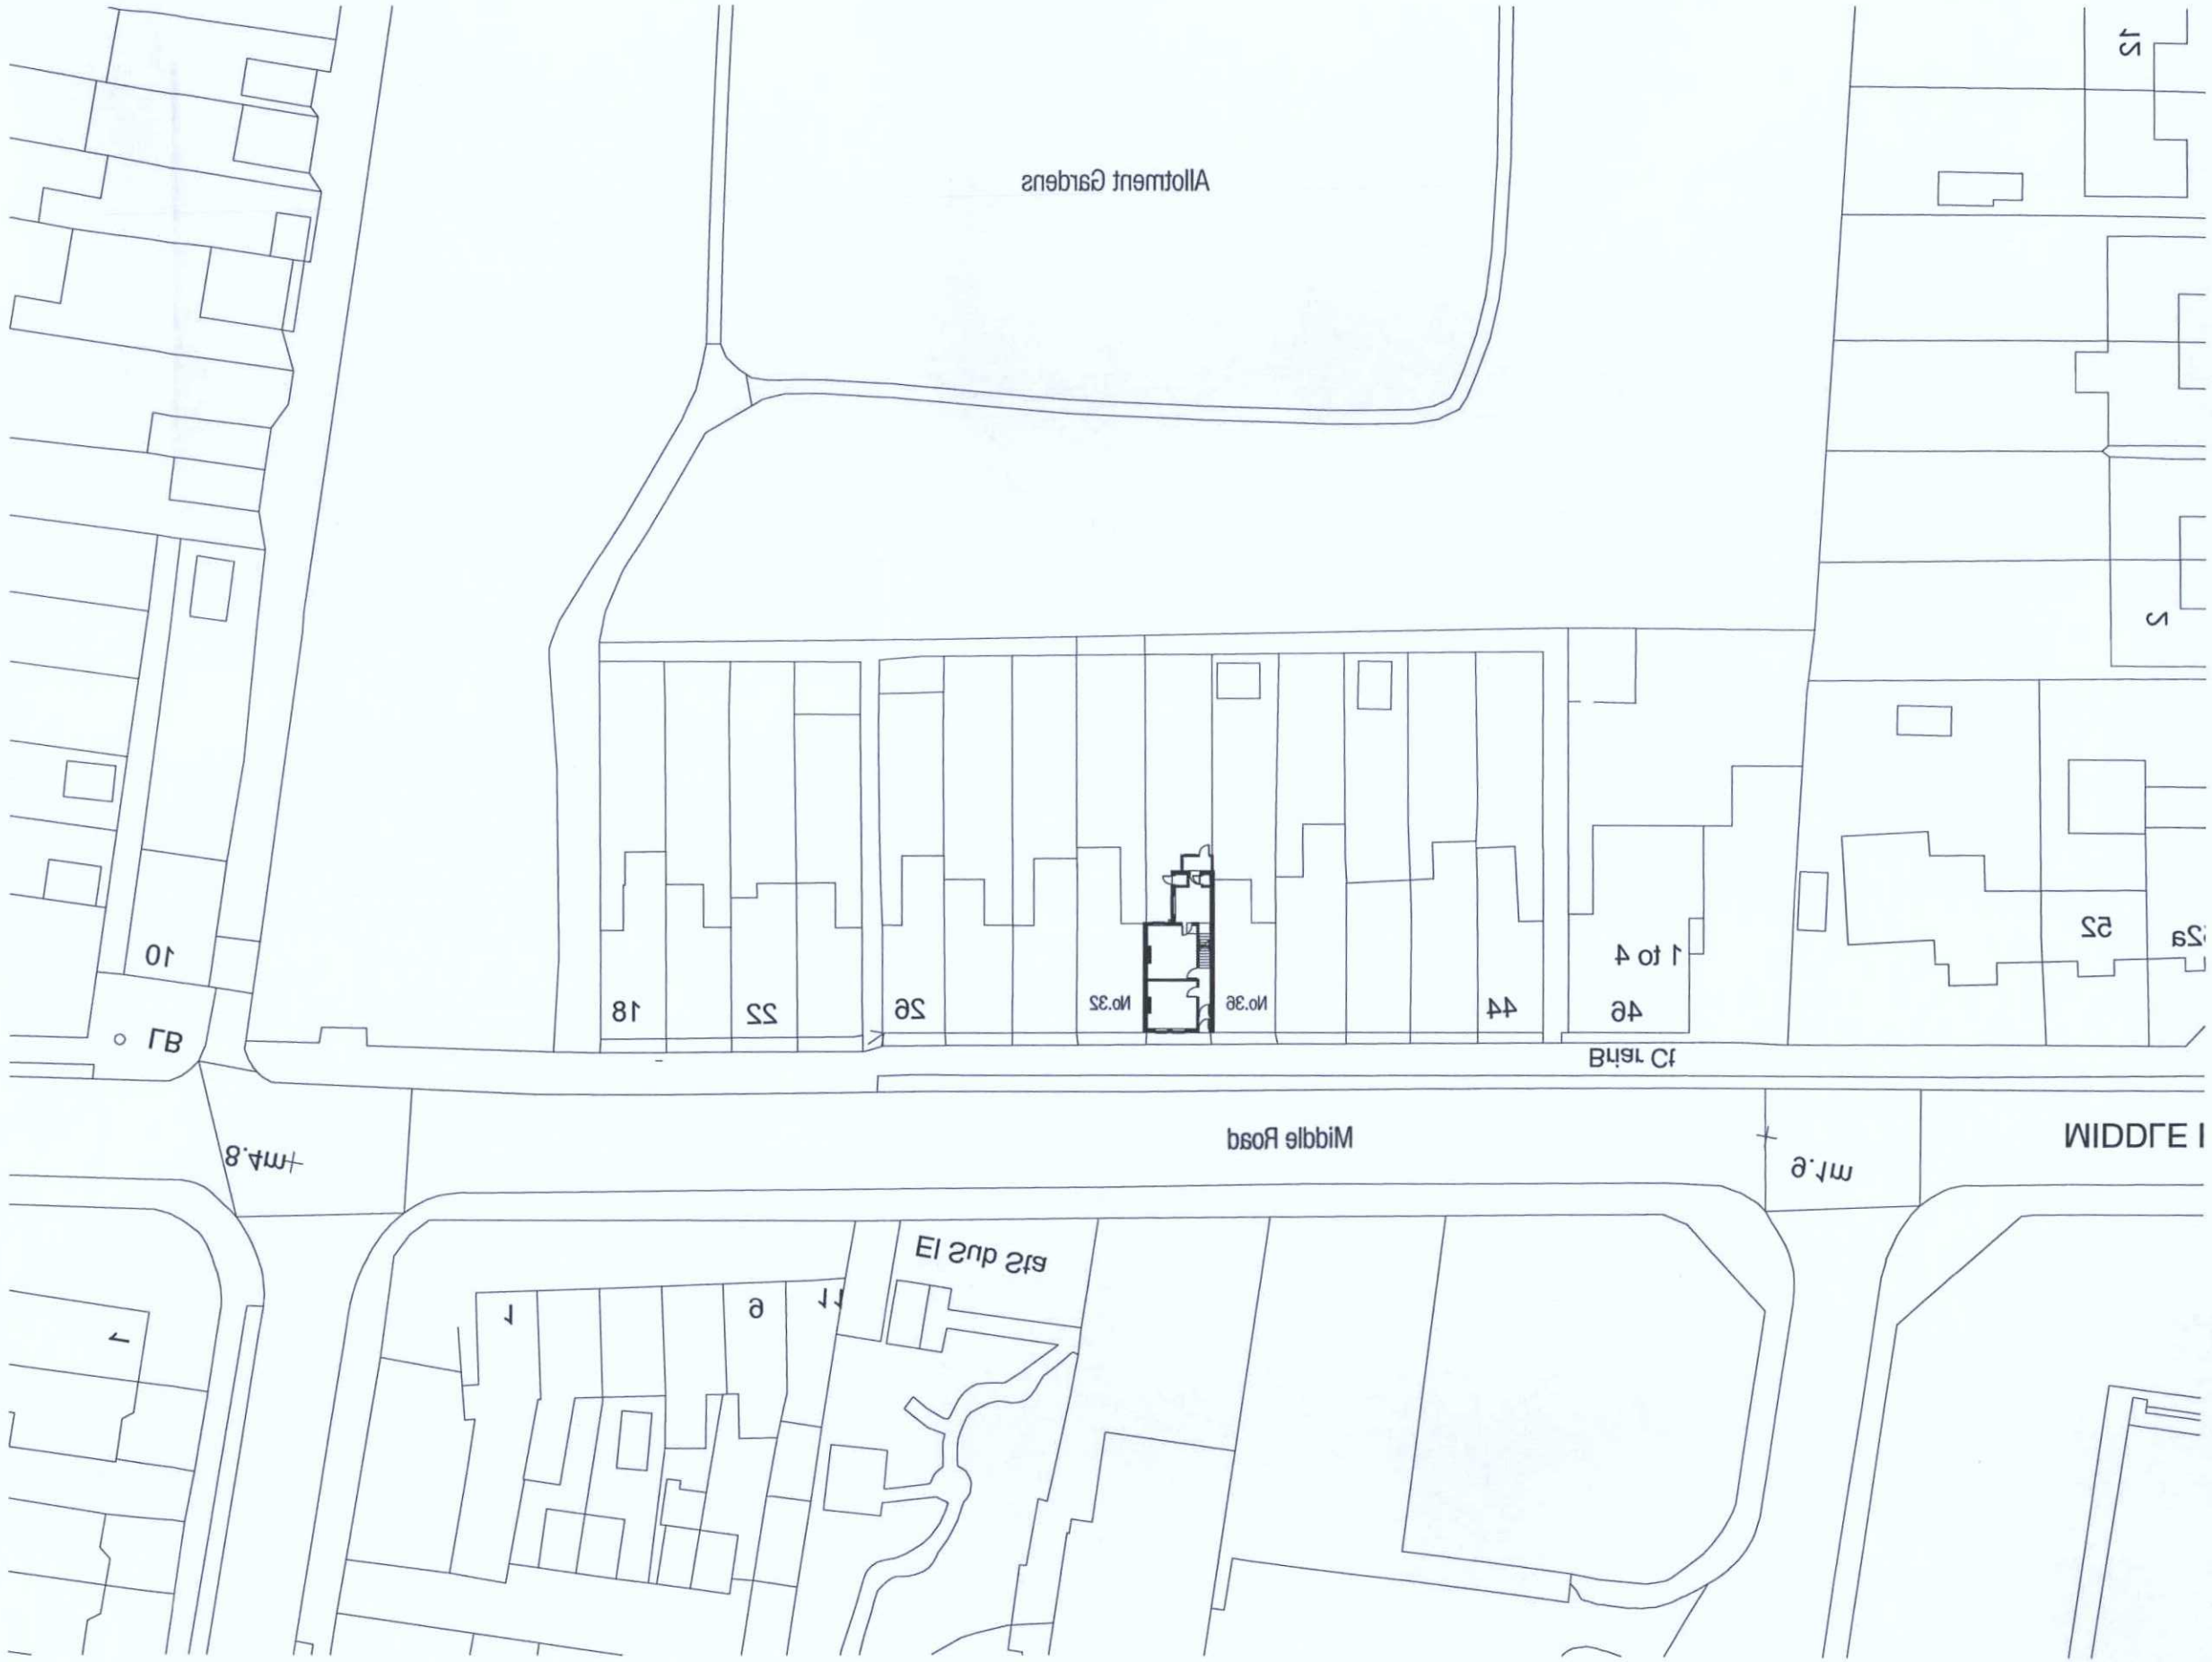

0 5 10 20 50 m

N

Block Site Plan Existing

1 : 500

FOR PLANNING

NOT FOR CONSTRUCTION

PROJECT
34 MIDDLE ROAD
SHOREHAM

TITLE
BLOCK SITE
PLAN EXISTING

SCALE	DATE
1 : 500 @ A3	10/04/17
DRAWN	REVIEWED
DRAWING NO 120	REVISION