
REVISIONS

A	EXTENSION SIZE REDUCED	01/07/17
B	PROPOSED WALLS SET WITHIN SITE BOUNDRY	25/07/17

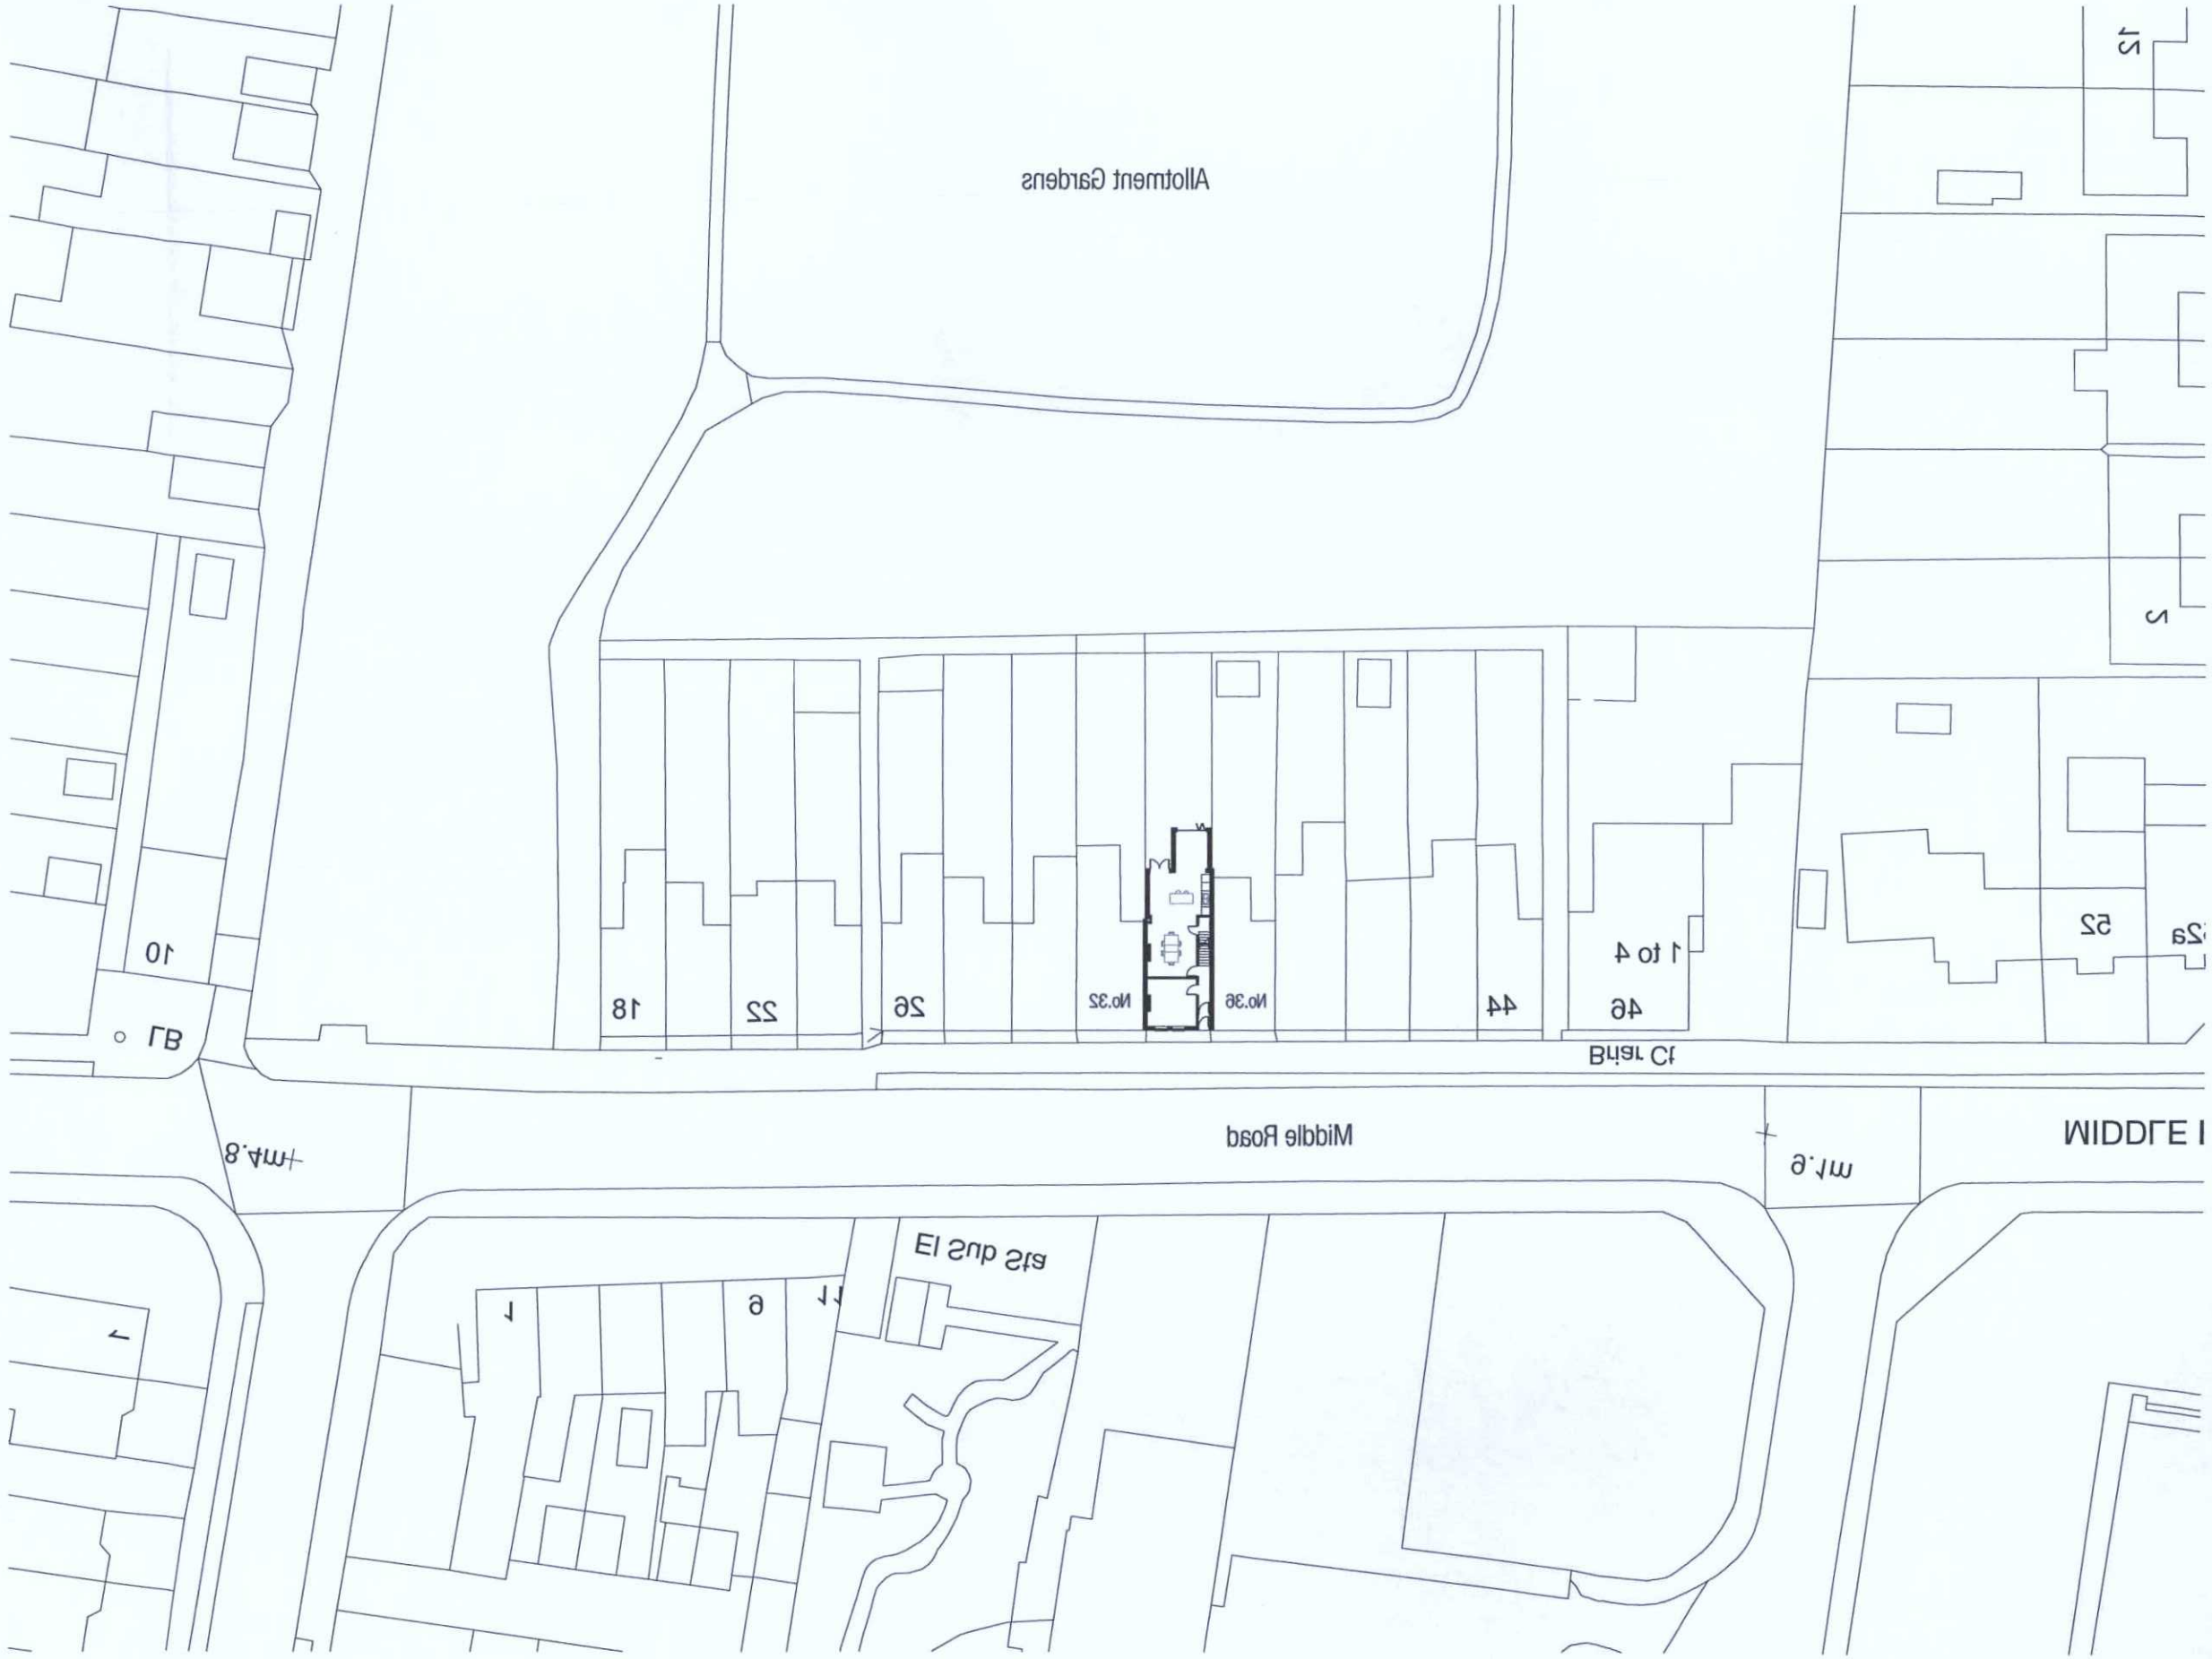

ADUR & WORTHING
PLANNING SERVICES

PLAN	AWDM/1511/17
DATE VALID	- 2 AUG 2017

FOR PLANNING

NOT FOR CONSTRUCTION

PROJECT
34 MIDDLE ROAD
SHOREHAM

TITLE
BLOCK SITE
PLAN PROPOSED

SCALE	DATE
1 : 500 @ A3	10/04/17
DRAWN	REVIEWED
DRAWING NO	REVISION
121	B

0 5 10 20 50 m

N

Block Site Plan Proposed

1 : 500